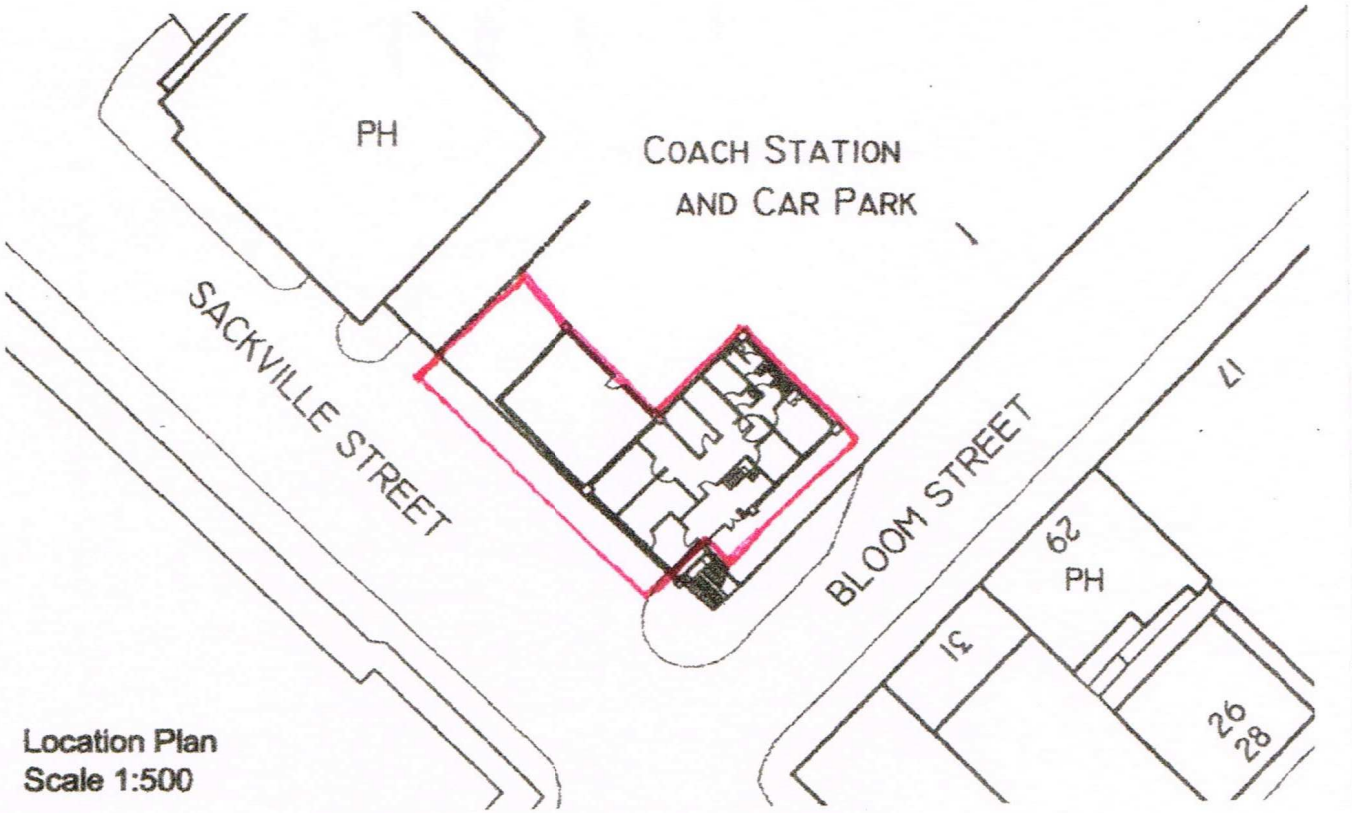

Location Plan
Scale 1:500

Revision/Description	Drawn	Checked	Date
Issued to MCC	JB	JB	28/11/11
Rev A: Kitchen extension removed, FE stairs added	JB	JB	01/03/12
Rev B: Issued for pre-application consultation	JB	JB	07/08/12
Rev C Issued for planning approval	JB	JB	19/11/12
Rev D: Issued for Variation of condition application	JB	JB	18/2/14

Project
Proposed Restaurant
Chorlton Street Coach Station
Sackville Street
Manchester

Client
Belboy Ltd

Drawing Title
Location Plans

Scale 1:500 @ A4

Date 28/11/11

Job Reference/Drawing No P023/P/01

Revision D