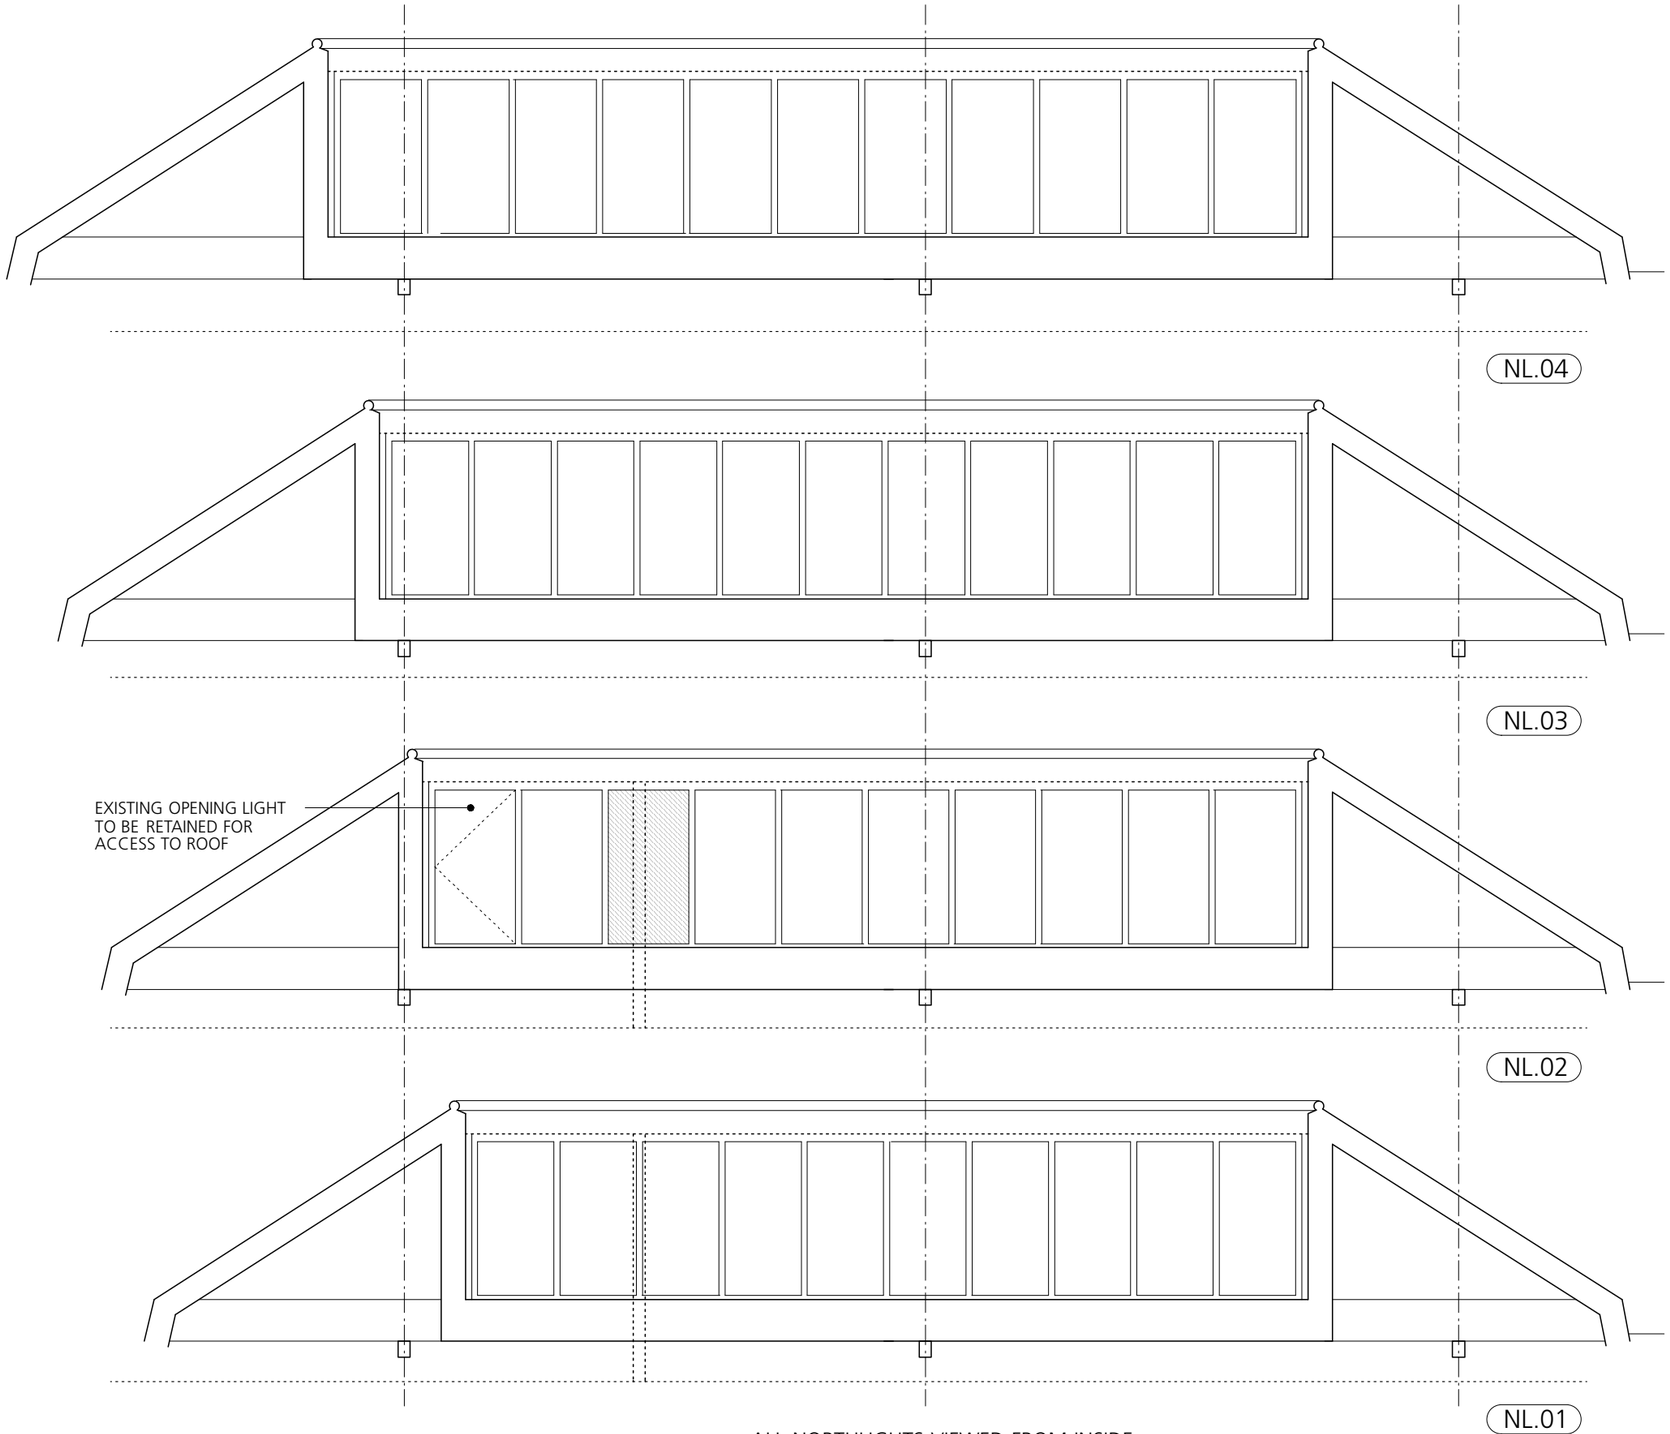


ALL NORTHLIGHTS VIEWED FROM INSIDE

NOTES

ALL GLAZING TO BE REMOVED AND REPLACED WITH NEW DOUBLE GLAZED UNITS COMPRISING INNER PANE OF 4mm LOW E GLASS ARGON FILLED CAVITY AND OUTER PANE OF 6mm TOUGHENED

HATCHED AREAS INDICATE GLAZING TO HAVE OPAQUE FILM TO OUTER PANE

PANEL TO HAVE OPAQUE FILM TO BE LINED INTERNALLY WITH 12.5mm PLASTERBOARD TO ALLOW JUNCTION WITH INTERNAL STUD WALL

Rev A - 05/15
Scope of works amended to suit restaurant/office scheme

TOTAL ARCHITECTURE
Architecture, Planning & Industrial Design
4 Ivy Mews
Burton Road
MANCHESTER
M20 1LD
t: 07989 535487
e: totalarchitecture@gmail.com

Key Plan & Northpoint

Client Mr G Low

Project **Fraser House Refurbishment**
36 Charlotte St, Manchester

Document **External Fabric**
Proposed Northlight Modifications

Status For information

Scale & Date 1:50 @ A3 Aug 2013

Doc Ref	206	LD	3706	A