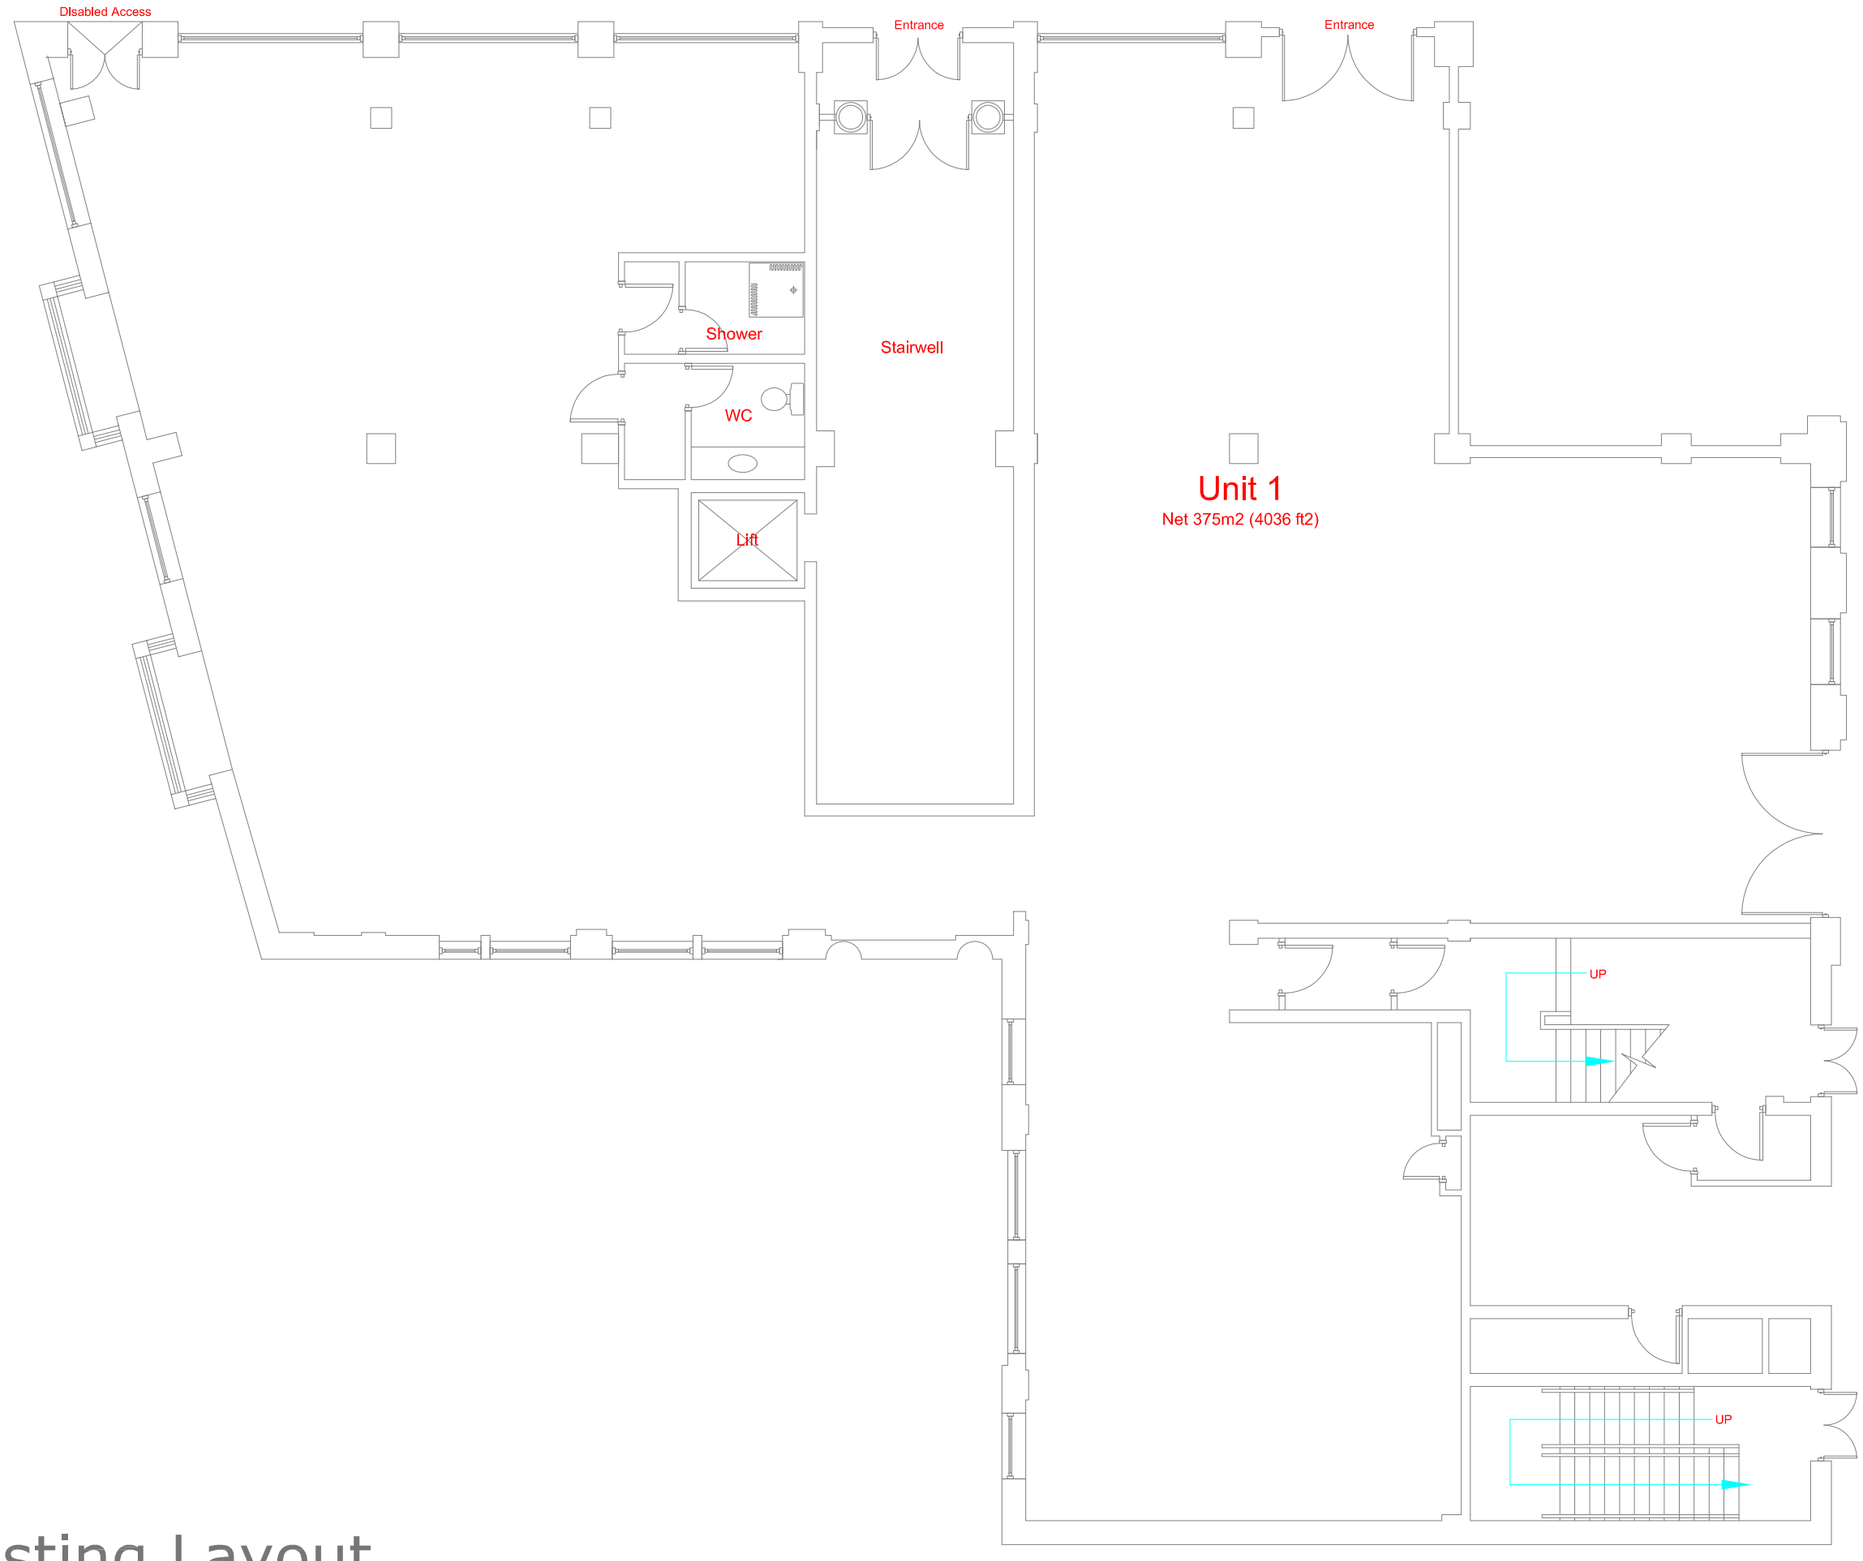


Existing Layout

DO NOT SCALE FROM DRAWING USE WRITTEN LEVELS AND DIMENSIONS ONLY. Where no dimensions are given refer to Paragon Project Designer. Where this drawing relates to existing buildings or completed construction the contractor shall check that there is no conflict between actual building dimensions and drawing dimensions. In the event of conflict between this drawing and subcontractors working drawings for relevant building components then the subcontractors drawing shall take precedence Such conflicts noted above shall be reported immediately to Paragon Interiors Group Plc. It is forbidden to reproduce and or circulate via hard or soft copy this drawing in part or fully without the written permission of Paragon Interiors Group Plc.

LEGEND

REV	DESCRIPTION	DATE	NAME

CAPITA

Working in Partnership with

paragon interiors group plc

Paragon House, Orchard Place, Nottingham Business Park, Nottingham, NG8 6PX, t)0115 951 9512

DRWG No.	REV	DATE	SCALE
14-214-00-01	*	00/00/2014	1:100 @ A1

DRAWN BY:	INTERNAL AUTHORISATION	CLIENT AUTHORISATION
***	***	***

CLIENT
CAPITA

PROJECT / ADDRESS
Albion Street
Manchester

TITLE
***
Existing Layout