DRG No.

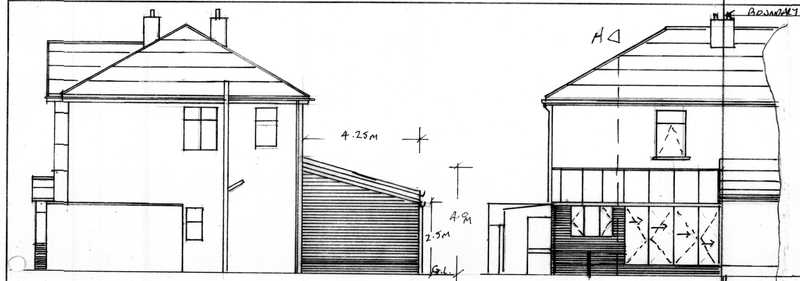

PROPOSED SIDE ELEVATION (NORTH)

PROPOSED REAR ELEVATION (WEST)

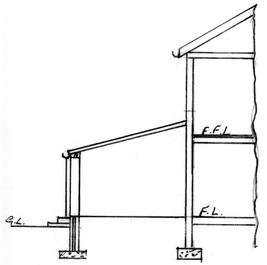

SECTION THRU PROPOSED
A-A

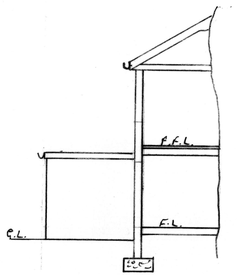

SECTION THRU EXISTING
B-B

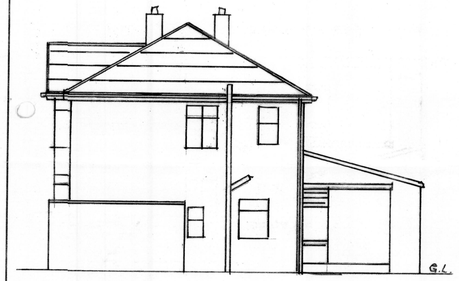

EXISTING SIDE ELEVATION (NORTH)

EXISTING REAR ELEVATION (WEST)

NOTES:-

FOUNDATIONS	CONCRETE FOUNDATIONS TO A DEPTH & THICKNESS TO SUIT BUILDING REGS.
WALLS	BRICK & BLOCK CAVITY WALLS INSULATED TO SUIT BUILDING REGS.
FRAMES	WHITE PVCu 'A' RATED
GLAZING	DOUBLE GLAZED 'A' RATED.
ROOF	GLAZED WITH PILKINGTON ACTIV 'A' RATED.

N.B. - THIS DRAWING IS FOR PLANNING APPLICATION ONLY AND MUST NOT BE SCALED FROM. ALL DIMENSIONS TO BE CHECKED ON SITE BY CONTRACTORS.

PLANNING AND BUILDING CONTROL
21 FEB 2014

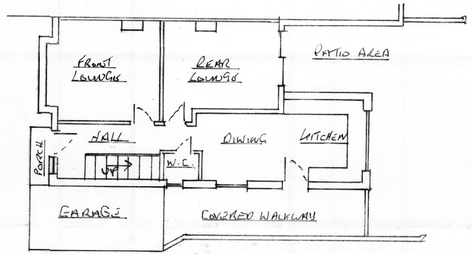

EXISTING G. FLOOR PLAN

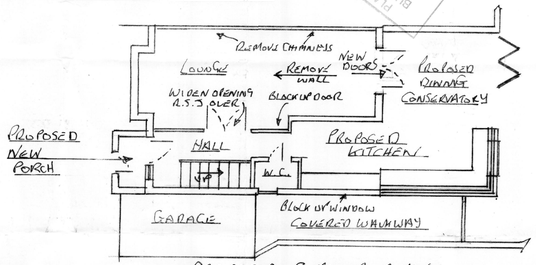

PROPOSED G. FLOOR PLAN

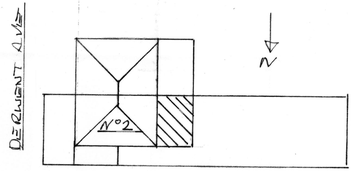

DERWENT CLOSE

SITE LAYOUT SCALE 1:300

No.	DESCRIPTION	CHK'D	APP'D	DATE
REVISIONS				

PROPOSED CONSERVATORY TO REAR
AT :- 2 DERWENT AVENUE
CHORLTON-CUM-HARDY
MANCHESTER M21 7QP

DRAWN	TRACED	CHECKED	APPROVED	DATE	SCALE
MHill				18.2.2014	1:100

DRAWING No 140218

594 x 420mm A2