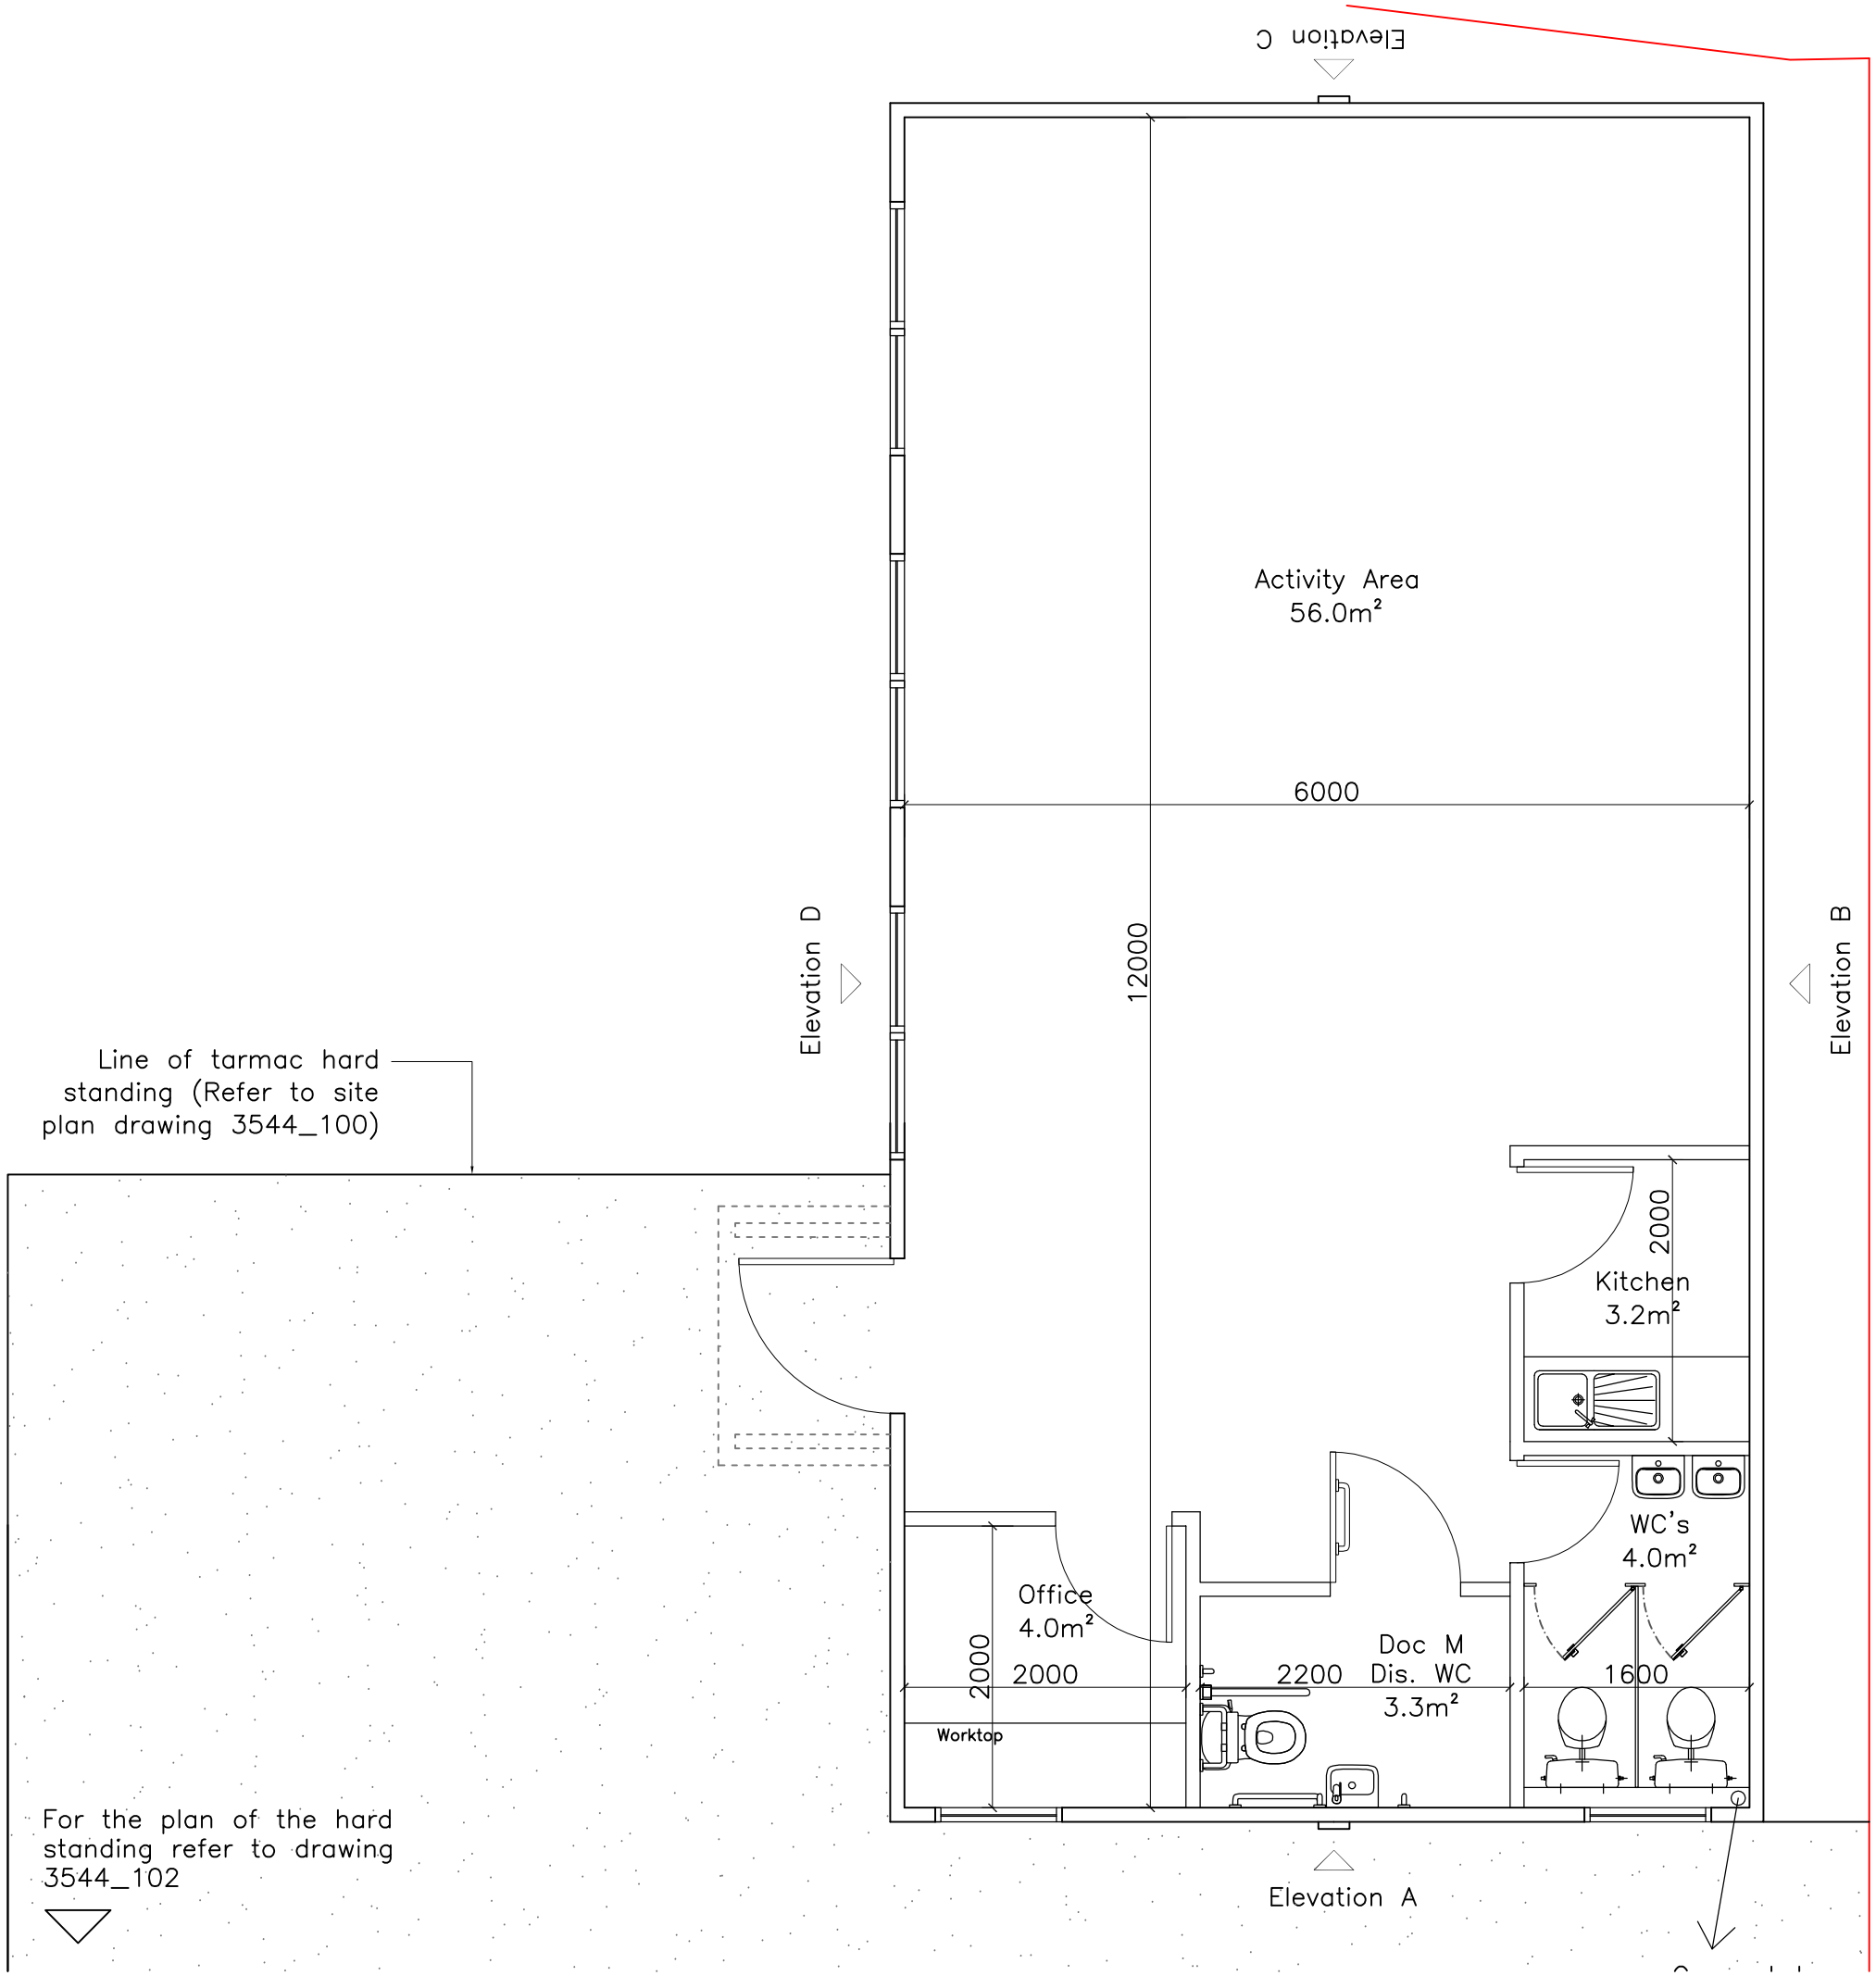


This drawing is to be read in conjunction with all relevant drawings.

The main contractor/builder is to interpret the requirements in relationship to the site conditions encountered and as agreed with the Building Control officer.

All dimensions and sizes to be verified on site, any discrepancies to be reported to the client/project manager. These annotations were prepared for planning and/or building control submission only.

This drawing and design is the (© 2014) property of Aran, and should not be reproduced without written permission.

PLEASE READ THIS DRAWING IN CONJUNCTION WITH DRAWING 3544_102

Tiddlywinks

Tailor Made Building Solutions
SPACEBUILDER LTD
spacebuilderltd.co.uk
0161 669 5517

Rev	Description	By	Date
A	Issue for Planning	AN	05/06/14

Initial Issue: 04/06/2014

CLIENT
Tiddlywinks Day Nursery Ltd
1 Cromhurst Street
Crumpsall
Manchester
M8 5FN

PROJECT TITLE
New Modular Building

DRAWING TITLE
Proposed Modular Building Floor Plan

Drawn by: AN	Checked by: ARAN
Date: 26/03/2014	Scale: 1:50@A3

aran
'Studio 7'
Reddish Business Centre
123a Gorton Road Stockport SK5 6EE

Job Ref.	Drawing No.	Revision
3544	101	A