

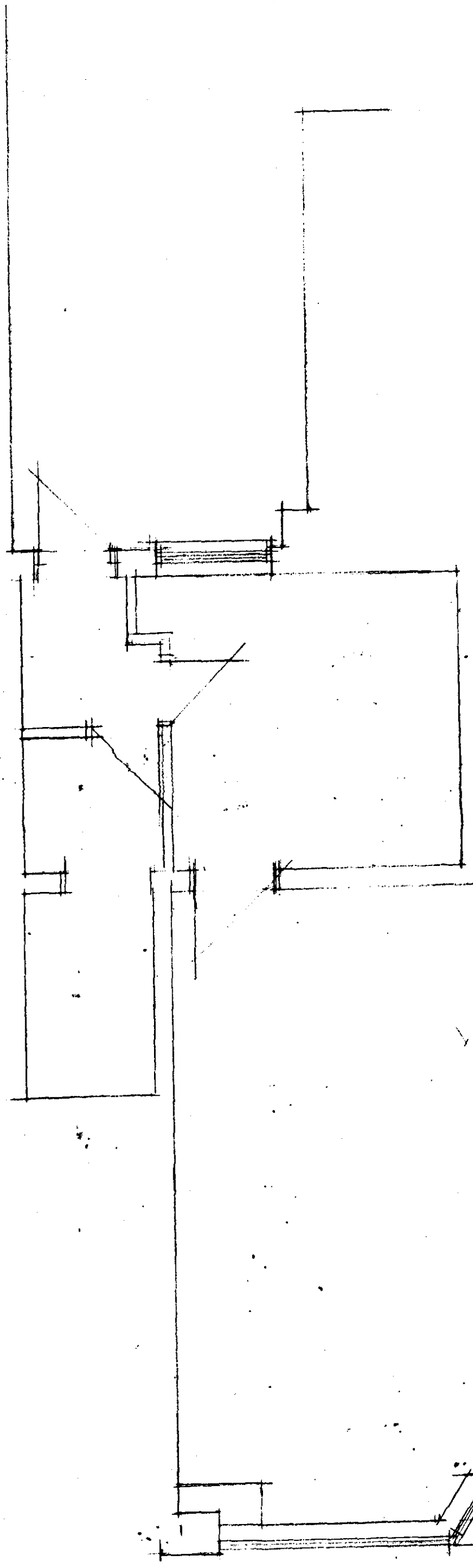



GROUND FLOOR PLAN

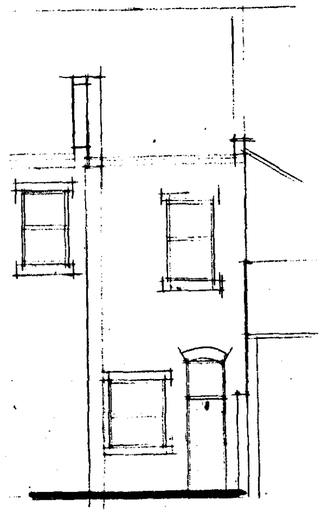


REAR ELEVATION

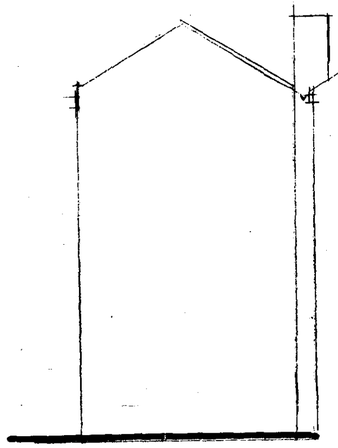

SIDE ELEVATION

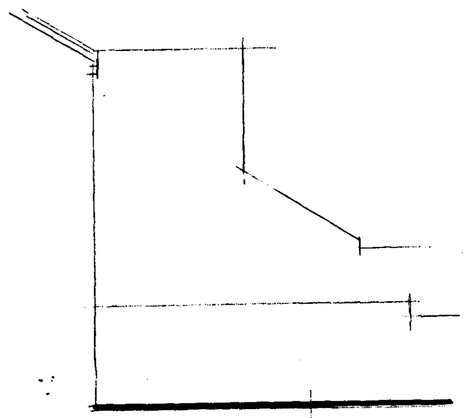

SIDE ELEVATION

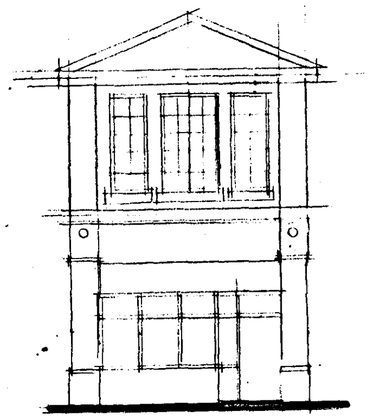

FRONT ELEVATION

CLIENT
MR L KAMALZAI
98A WITHINGTON ROAD
WHALLEY RANGE M16 8FA

JOB TITLE
PROPOSED HOT FOOD TAKEAWAY

DRG. TITLE
PLAN AND ELEVATIONS AS EXISTING

HOLBOROW + ORMESHER *Limited*

architectural & interior design

Station House
Adams Hill
Knutsford
Cheshire WA16 6DN

telephone : 01565 652275
fax : 01565 750501

ISSUE	ORIGINAL	1	2	3	4	5	6	7
REVISION								
DATE								
DRAWN								
CHECKED								
APPROVED								

SCALE 1:50 & 1:100 at A2

DRAWING NUMBER 1407/14/01

M 512650 R