

1.

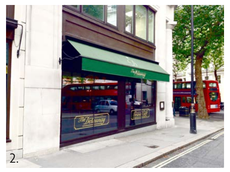

2.

RESOURCE IMAGES:
1 - CORN EXCHANGE, MANCHESTER
2 - INDICATIVE VALANCE - THE DELAUNAY, LONDON

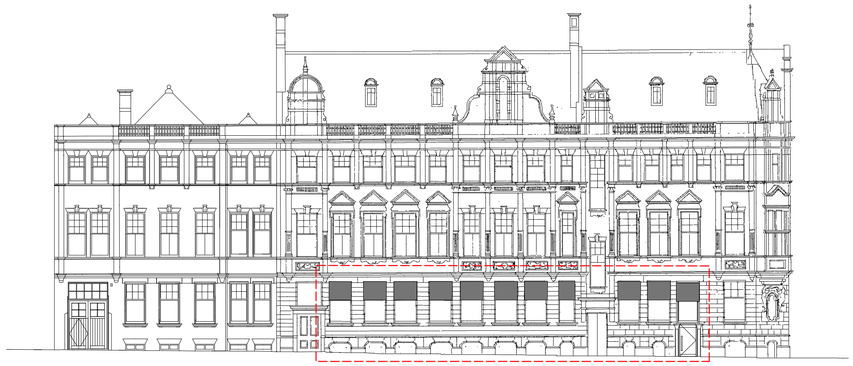

PROPOSED LLOYD STREET ELEVATION
SCALE 1 : 200

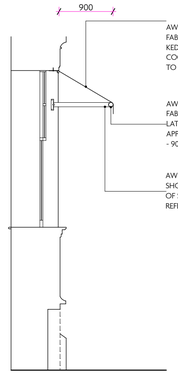

AWNING TO SIT WITHIN WINDOWOPENING. REFER TO DETAIL 5. FABRIC FIXED TO ALUMINIUM AWNING CHANNEL WITH 12MM KEDER. AWNING CHANNEL TOP FIXED WITH FIXINGS TO COORDINATE WITH MORTAR JOINTS OF WINDOW LINTEL REFER TO DETAIL 1.

AWNING LATH TO ALIGN WITH WINDOW TRANSOM. AWNING FABRIC TO BE SEWN AROUND 70MM DIA. POWDER COATED STEEL LATH COLOUR REF: RAL 9005. AWNING LATH TO SIT 900MM APPROX. FROM FACE OF BUILDING. (TOTAL AWNING PROJECTION - 900MM APPROX.) REFER TO DETAIL 2.

AWNING ARMS TO CONNECT TO STEEL AWNING SHOE. AWNING SHOE BOLTED TO STEEL ANGLE SECTIONS, FIXED IN MORTAR JOINTS OF STONE REVEAL.
REFER TO DETAILS 3 & 4.

SECTION A-A
SCALE 1 : 50



ELEVATION A
SCALE 1 : 50

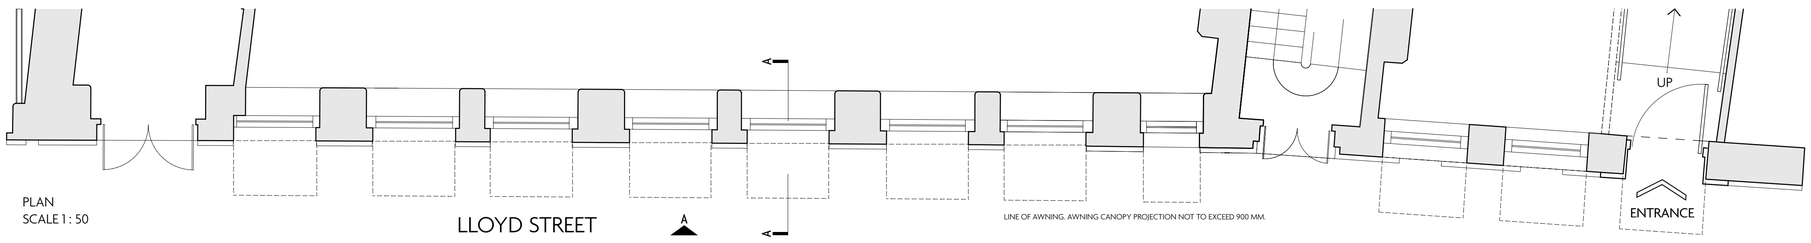

LINE OF AWNING. AWNING CANOPY PROJECTION NOT TO EXCEED 900 MM.

PLAN
SCALE 1 : 50

ALL DIMENSIONS TO BE CONFIRMED BY AWNING CONTRACTOR PRIOR TO FABRICATION. ALL FITTINGS & FIXING METHODS DESCRIBED ON THIS DRAWING TO BE CONFIRMED WITH AWNING CONTRACTOR. INN-FRESCO TEL : 07739321695

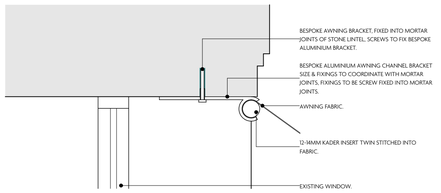

DETAIL 1 - AWNING TOP FIXING
SCALE 1 : 5

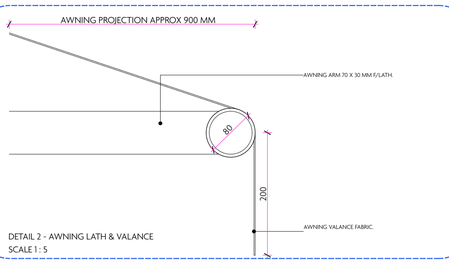

DETAIL 2 - AWNING LATH & VALANCE
SCALE 1 : 5

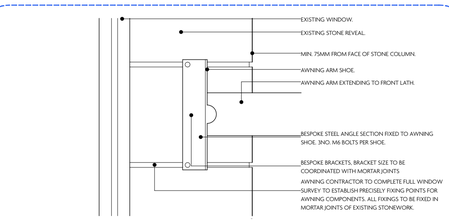

DETAIL 3 - AWNING BRACKET SIDE FIXING
SCALE 1 : 5

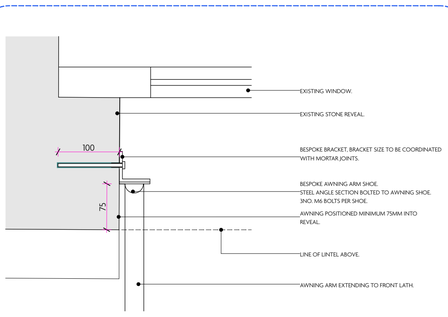

DETAIL 4 - WINDOW COLUMN FIXING
SCALE 1 : 5

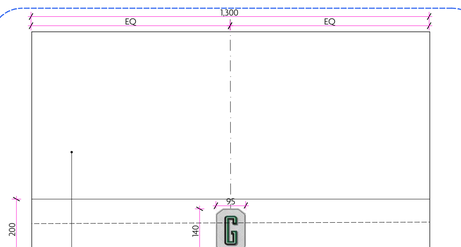

CANOPY FABRIC FOUR COLOUR PRINTED TO MATCH GUSTO BRAND GREEN, PANTONE 349. CEILING FABRIC REF: PLAIN - PARA FABRIC, TEMPOTEST 5 BY INN-FRESCO TEL: 07739 321 695 CANOPY VALANCE FABRIC FOUR COLOUR PRINTED TO MATCH GUSTO BRAND GREEN, PANTONE 349. GUSTO LOGO TO BE CENTRED ON VALANCE. ARTWORK TO BE SUPPLIED BY LIVING VENTURES. SAMPLE TO BE SUPPLIED TO MACAULAY SINCLAIR FOR APPROVAL PRIOR TO FABRICATION.

DETAIL 5 - AWNING GRAPHIC
SCALE 1 : 10

NOTES

REV	DATE	REASON

REV	DATE	REASON
A	09.05.14	Awning cassette omitted & awning ironmongrey fitted within window recess.
B	20.05.14	Issued for PLANNING, specification notes added.
C	26.05.14	Revision to notes, awnings added above door.

Macaulay Sinclair

+44 (0)115 950 7313 STUDIO@MACAULAYSINCLAIR.COM
MACAULAYSINCLAIR.COM

PROJECT	Gusto, Lloyd Street, Manchester	PROJECT NO.	3314
TITLE	Proposed Elevation Awning - Planning		
SCALE	1:50 & 1:5, at A1 / 1:20 & 1:2 at A3	DRAWING NO.	03/02 C
DATE	06/05/2014 DRAWN BY SAE		