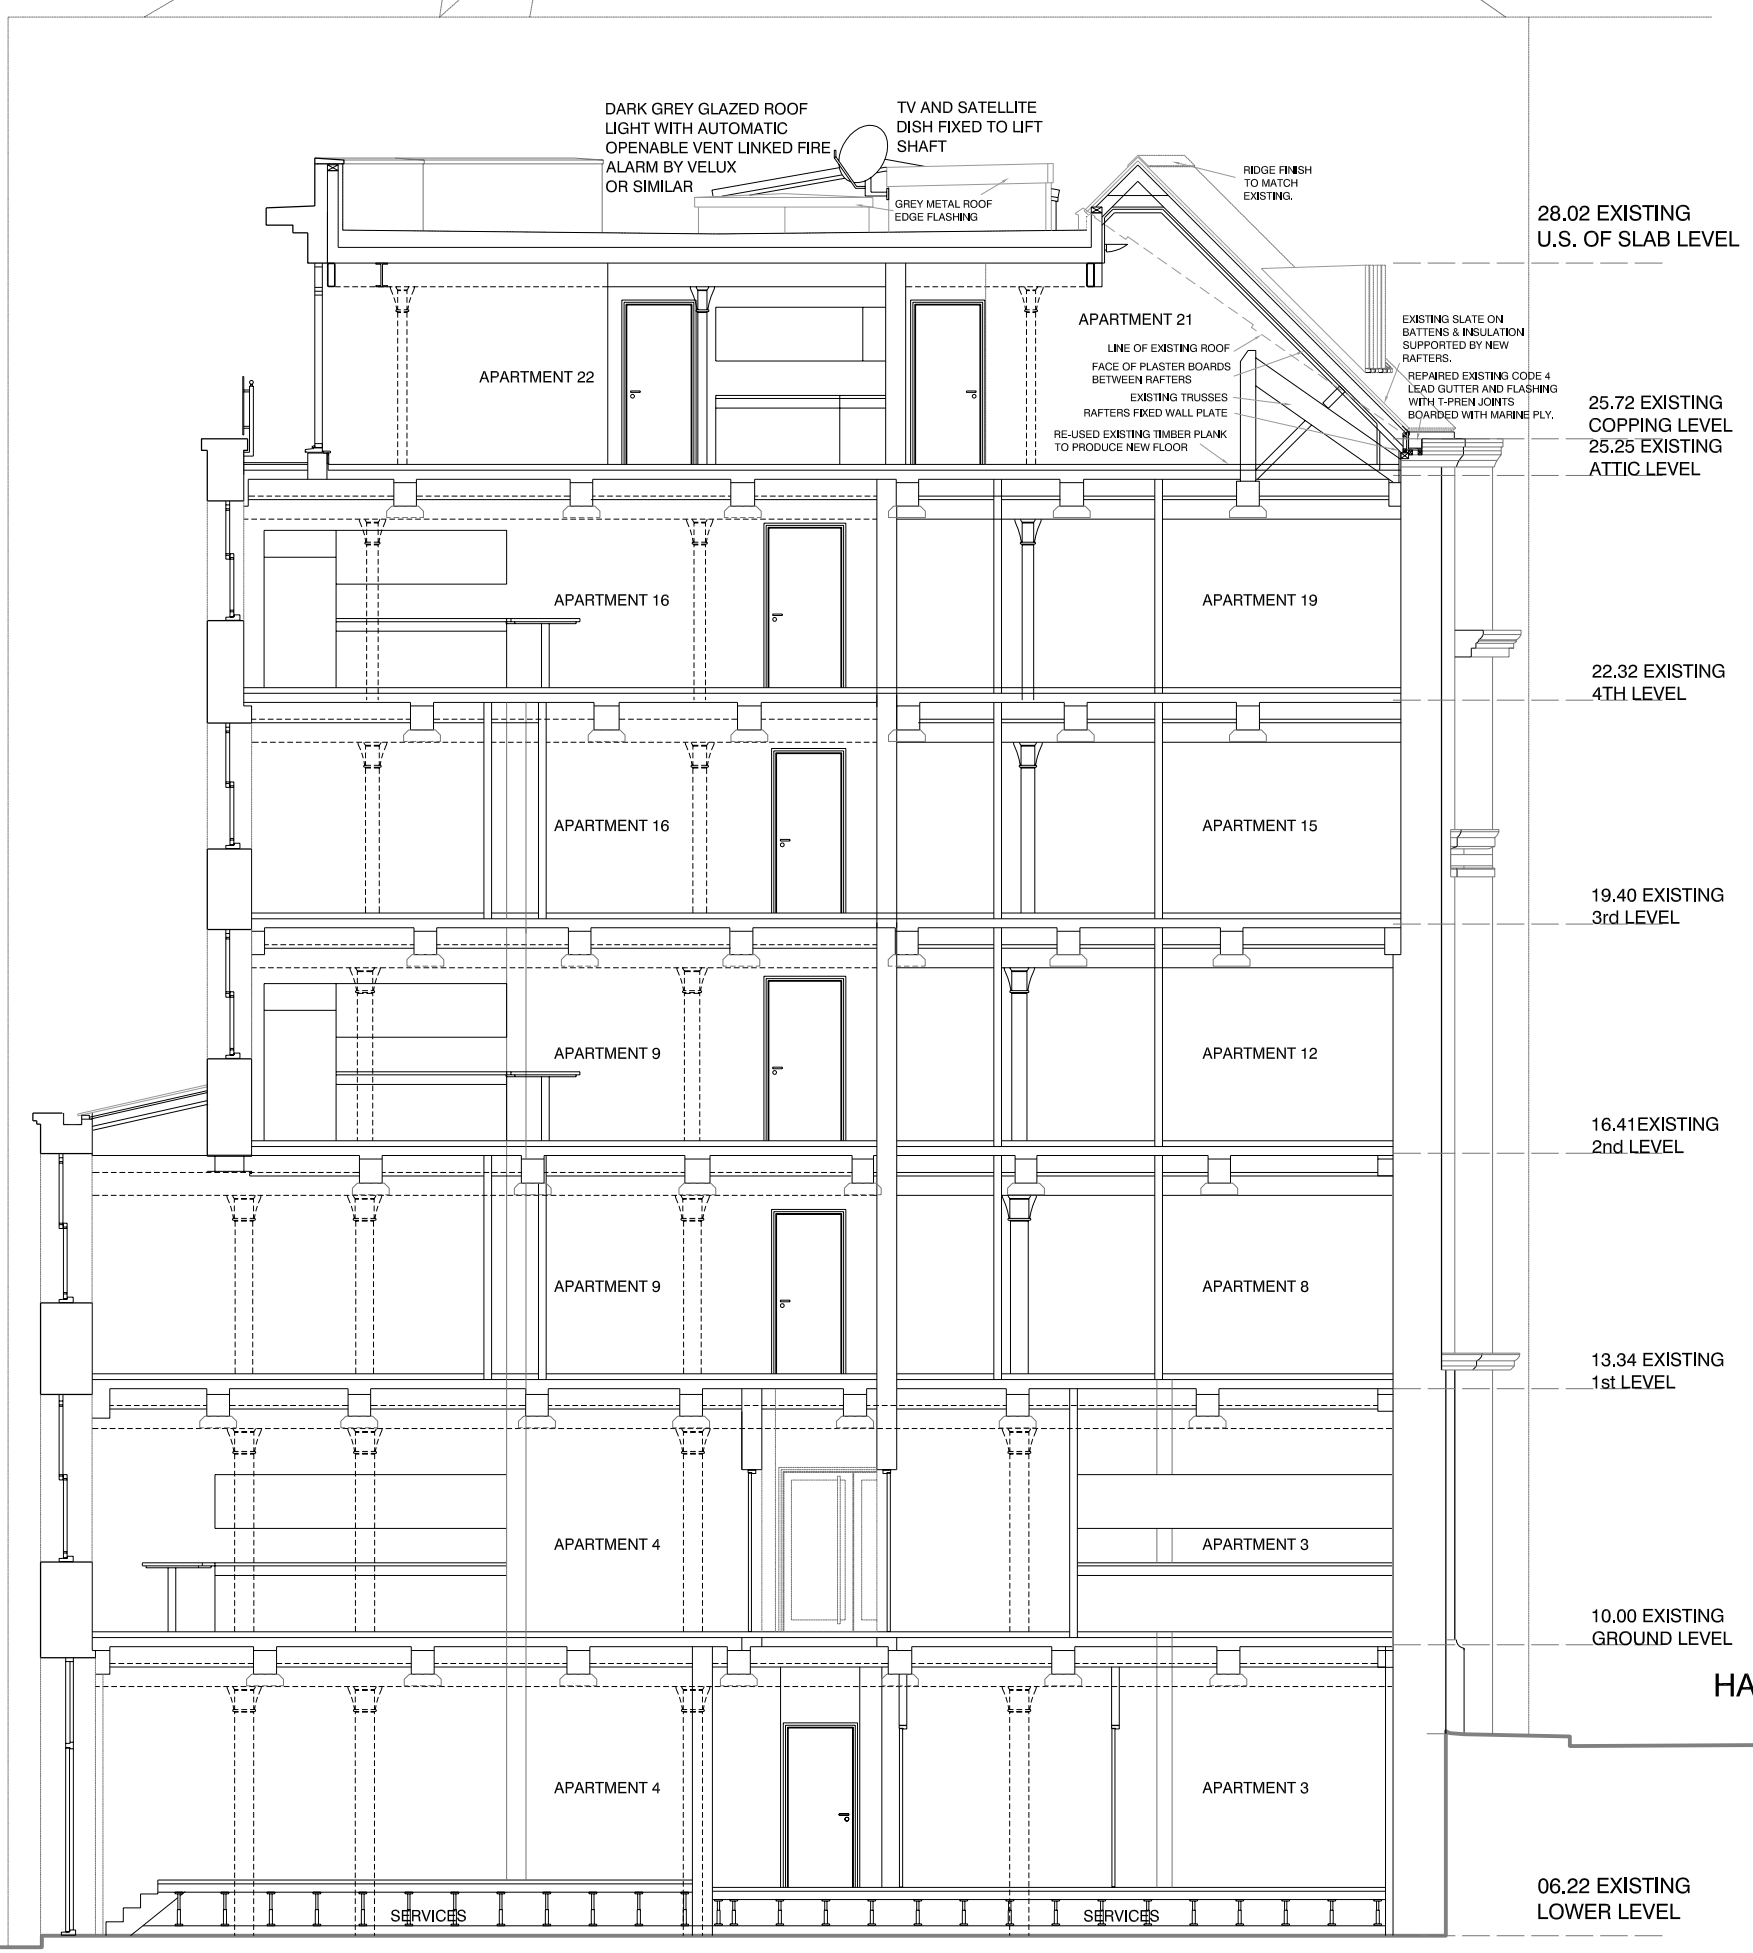

PROPOSED SECTION

- Where dimensions are not given,drawings must not be scaled and the matter referred to the Architect. In the event of any detail or dimensional conflict between drawings, the matter must be referred to the Architect for clarification. Do not scale from this drawing.
- This drawing is not to be copied or disclosed by or to any unauthorised persons without the prior written consent from Urbane Forms Ltd .

Notes

1. EXISTING BRICK/STONE TO BE CLEANED ,REPAIRED AND REPOINTED
2. EXITING WINDOWS TO BE REPAIRED OR REPLACED TO WINDOWS REPORT
3. GREY COLOUR FRAME STRUCTURAL GLAZED SCREEN AND WINDOWS, DOORS
4. GREY COLOUR ZINK ROOF AND FLOOR EDGE PANEL
5. S.S HANDRAIL AND GLASS BALUSTRADE
6. STEEL COLUMS PAINTED GREY
7. NEW MATCHING WINDOW IN BLOCKED OPENING
8. MONO PITCH ROOF WITH EXISTING SLATE FINISH. FLAT ROOF AREA TO HAVE GREY COLOUR SINGLE PLY MEMBER FINISH.
9. DORMER WINDOWS WITH GREY SINGLE PLY MEMBER COVERING.
10. GREY COLOUR VELUX CONSERVATION ROOF LIGHT OR SIMILAR.
11. EXISTING STEEL STRUCTURE REPAIRED AND PAINTED BLACK TO MATCH EXISTING.
12. MATCHING WINDOW AND BLACK GUARD RAILS TO BLOCKED OPENINGS
13. EXISTING GATES REPAIRED AND REPAINTED BLACK
14. EXISTING DOOR REPAIRED AND PAINTED WITH CLEAR LACQURE

C	ADDITIONAL ROOF NOTES ADDED, SERVICES CEILING AREA REMOVED AS REQUESTED BY PLANNING OFFICER.	19.10.14 JA
B	UPDATED TO REFLECT THE PLANNING OFFICERS COMMENTS AND ISSUED FOR PLANNING	15.05.14 JA
A	CONSERVATION ROOF LIGHT ADDED,ROOF LEVEL REDUCED.	01.05.14 JA

Status PLANNING

Drawn JA

Date

Scale @ A1 1:50

Review

Client BROOKMOOR DEVELOPMENTS LTD

Project RESIDENTIAL DEVELOPMENT
HARTER STREET
MANCHESTER

Drawing Number 13010,(0-)33C
CAD File

Drawing Title PROPOSED SECTION

URBANE forms
architects designers project managers
17 Redhill Street
Manchester
M4 5BA
T : +44(0)161 236 0688
F : +44(0)161 236 0690
E : Info @urbaneforms.com
www.urbaneforms.com