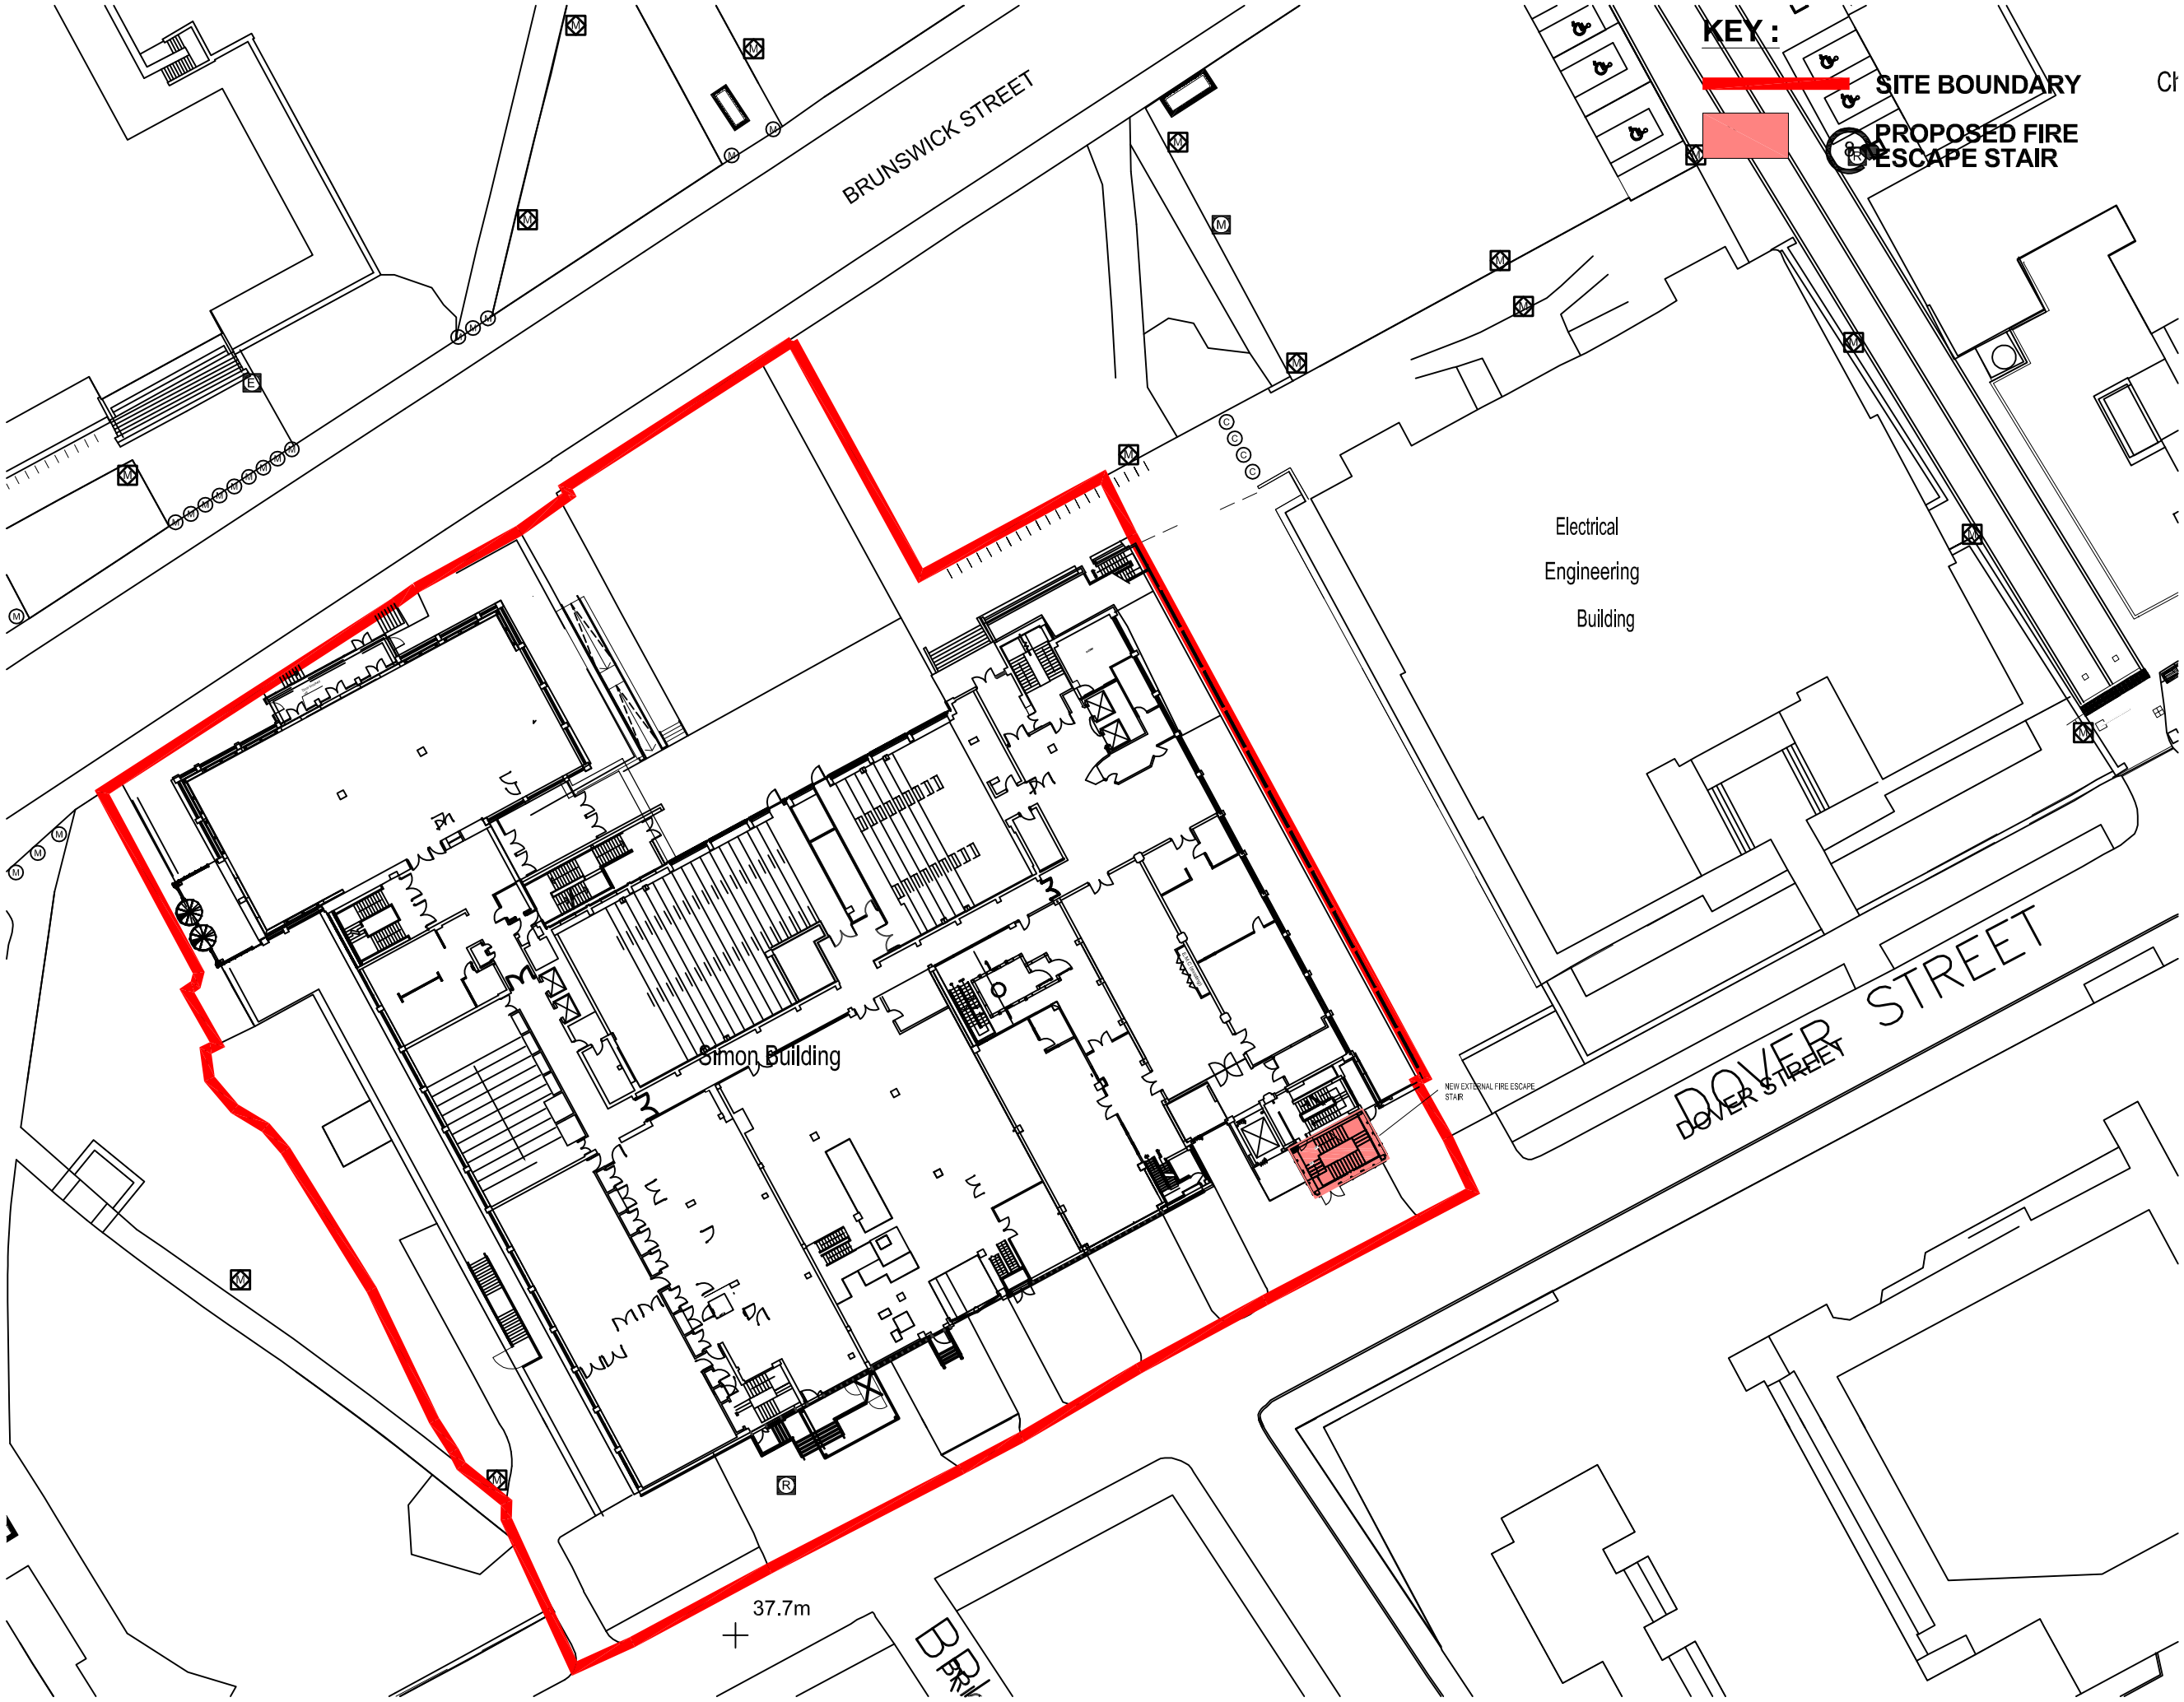

NOTES

1. DO NOT SCALE FROM THIS DRAWING.
2. ALL MEASUREMENTS ARE IN MILLIMETRES UNLESS STATED OTHERWISE.
3. THIS DRAWING IS TO BE READ IN CONJUNCTION WITH THE SPECIFICATION AND ALL RELEVANT ARCHITECTURAL, ELECTRICAL, MECHANICAL AND STRUCTURAL DRAWINGS.

IN ADDITION TO THE HAZARDS/RISKS NORMALLY ASSOCIATED WITH THE TYPES OF WORK DETAILED ON THIS DRAWING, NOTE THE FOLLOWING SIGNIFICANT RESIDUAL RISKS :-

Item	Hazard	Risk
-		

Rev	Description	By	Date	Chk'd	Auth
-					

Manchester:
55 King Street
Manchester M2 4LQ
+44 (0)161 831 7300

Southampton:
Manor Park
Mlnstead SO43 7FY
+44 (0)23 8081 7900

www.fairhursts.com

FDG fairhursts

Drawing Status: FOR PLANNING

Project: THE UNIVERSITY OF MANCHESTER
SIMON BUILDING IMPROVEMENTS

Building Name: SIMON BUILDING

Sub Site Name: SIMON BUILDING, BRUNSWICK STREET

Site Name: MANCHESTER M13 9PL

Drawing Title: SITE BLOCK PLAN

PM	Drawn	Checked	Authorised
RW	AJS	KMD	DAL
Scale	Date	Date	Date
1:500@A3 1:1000@A3	09/05/14	09/05/14	09/05/14

Drawing No.: 7226A-51-02

Revision: A