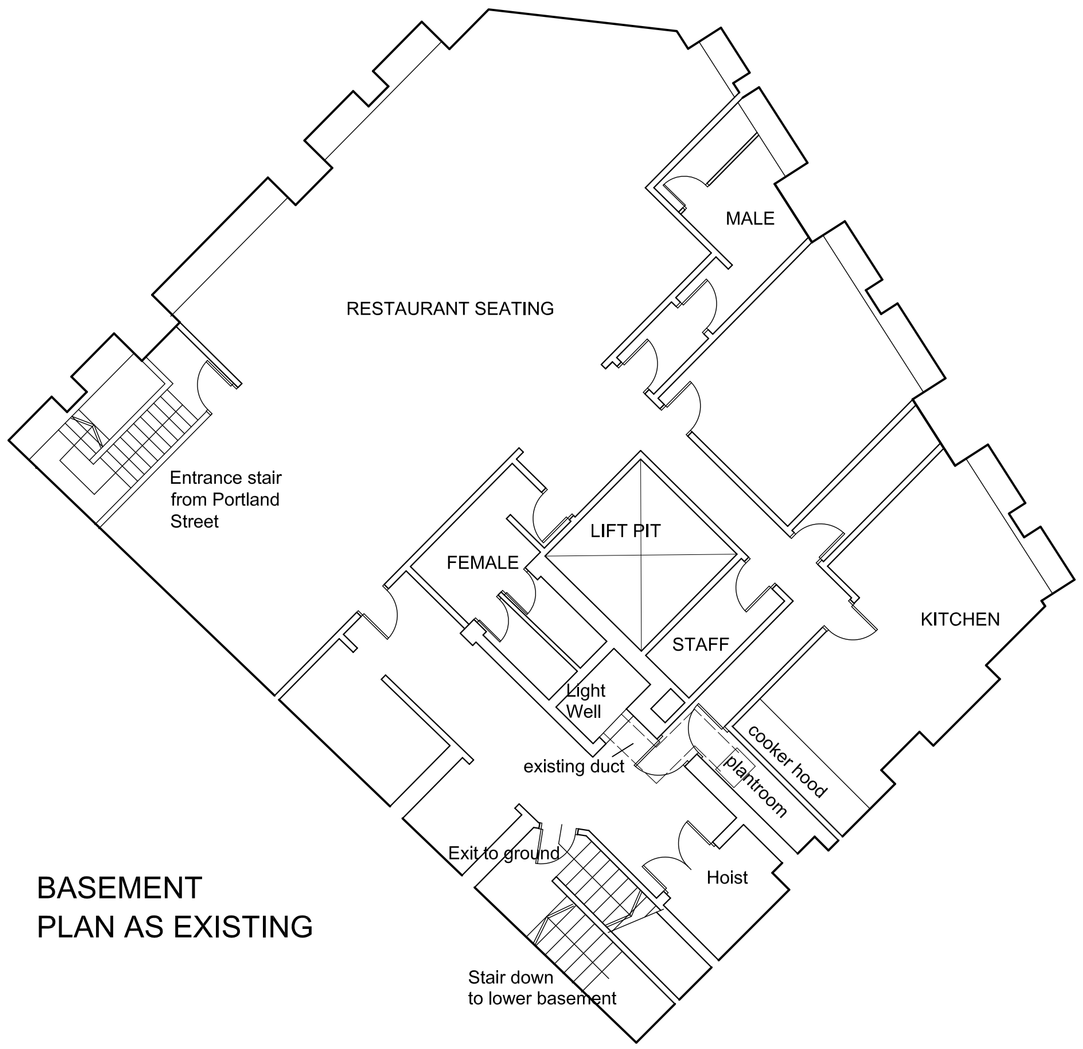

BASEMENT
PLAN AS EXISTING

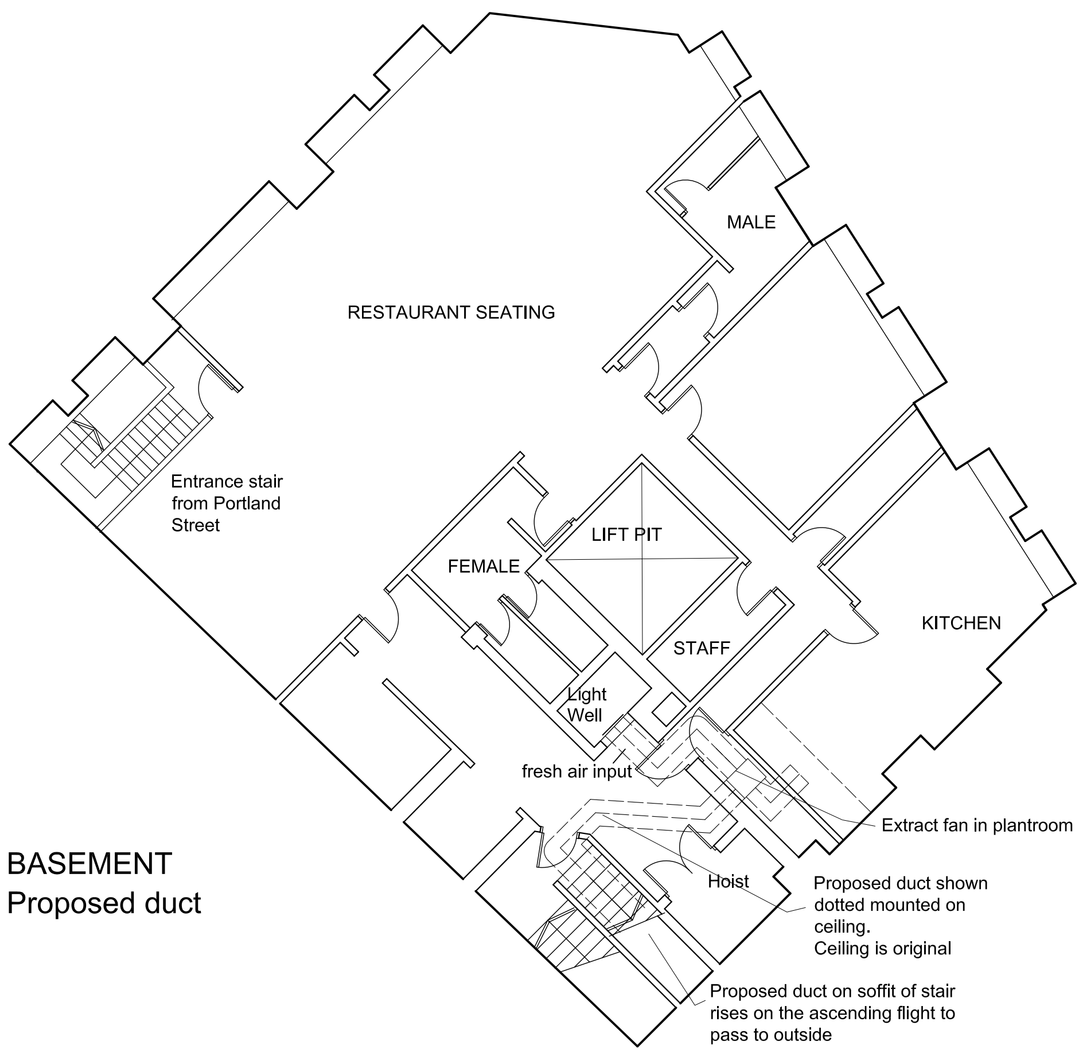

BASEMENT
Proposed duct

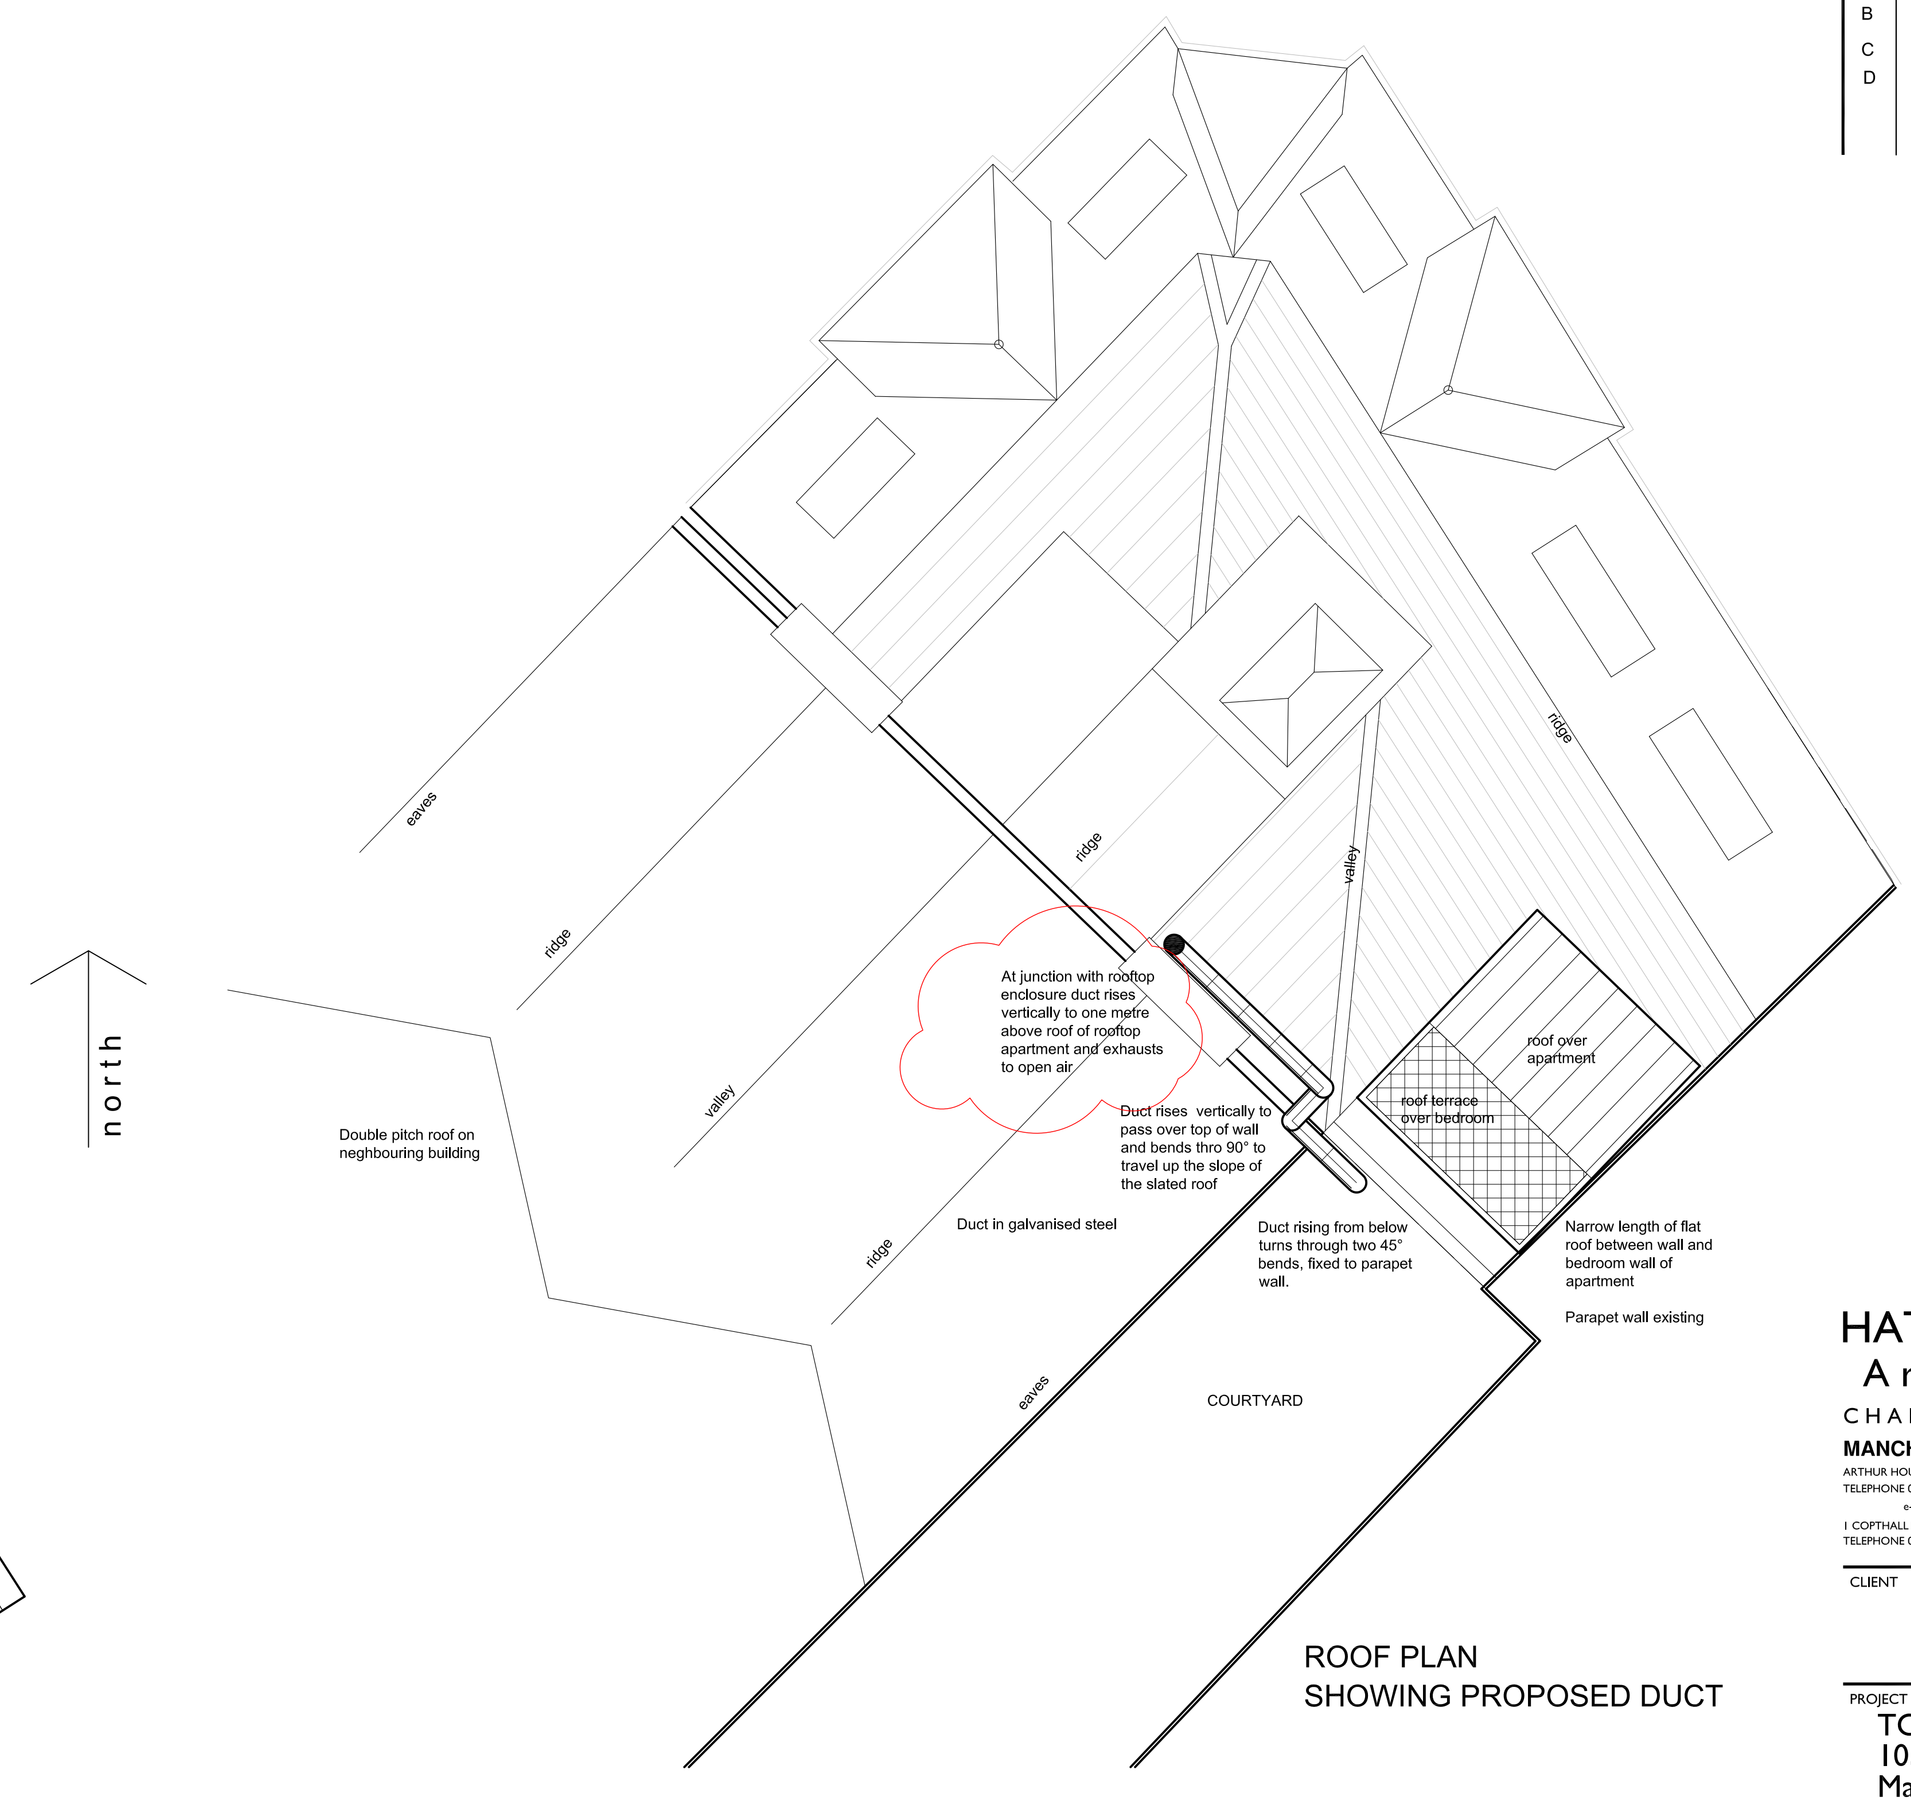

ROOF PLAN
SHOWING PROPOSED DUCT

NOTES:

CONTRACTORS MUST VERIFY ALL DIMENSIONS ON SITE BEFORE COMMENCEMENT OF ANY WORK OR PREPARING MANUFACTURING DRAWINGS

DO NOT SCALE FROM THIS DRAWING

ANY DISCREPANCIES ON THIS DRAWING ARE TO BE NOTIFIED TO THE ARCHITECT IMMEDIATELY

HATTRELL DS ONE ARCHITECTS LLP COPYRIGHT

REV	AMENDMENT	DATE	CHKD
A	Roof plan added	10 Dec	13
B	Air input duct added	12 May	14
C	Roof plan added	18 July	14
D	high level duct note amended to planning comment	4 Sept	14

HATTRELL DS ONE
Architects LLP
CHARTERED ARCHITECTS
MANCHESTER
ARTHUR HOUSE CHORLTON STREET MANCHESTER M1 3EJ
TELEPHONE 0161 236 3521 FACSIMILE 0161 228 7801
e-mail: design@hattrelldsone.co.uk / www.hattrelldsone.co.uk
COVENTRY
1 COPTHALL HOUSE STATION SQUARE COVENTRY CV1 2FQ
TELEPHONE 02476 226 446 FACSIMILE 02476 520 460

CLIENT

PROJECT
TORORE
103 Portland Street
Manchester

DRAWING TITLE
Proposed Plans
Extract Duct

SCALE @A1	DRAWN BY	CHECKED	DATE
1 :100	kj	-	22-06-11

DRAWING No	REVISION
2306-02-08	D