




EXISTING FRONT ELEVATION
SHUTTERS OPEN

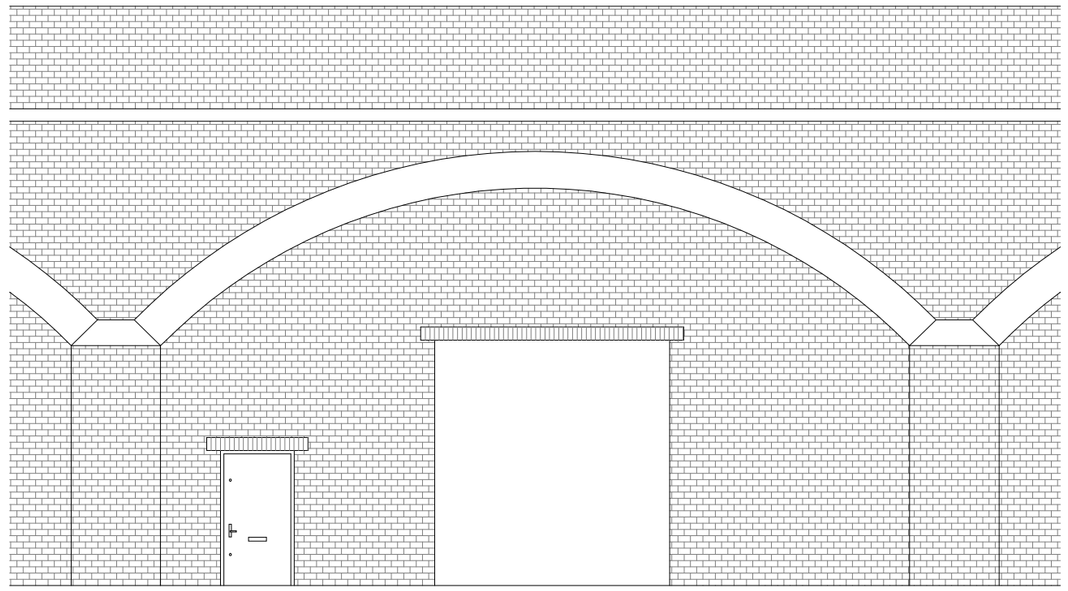

PROPOSED FRONT ELEVATION
SHUTTERS OPEN

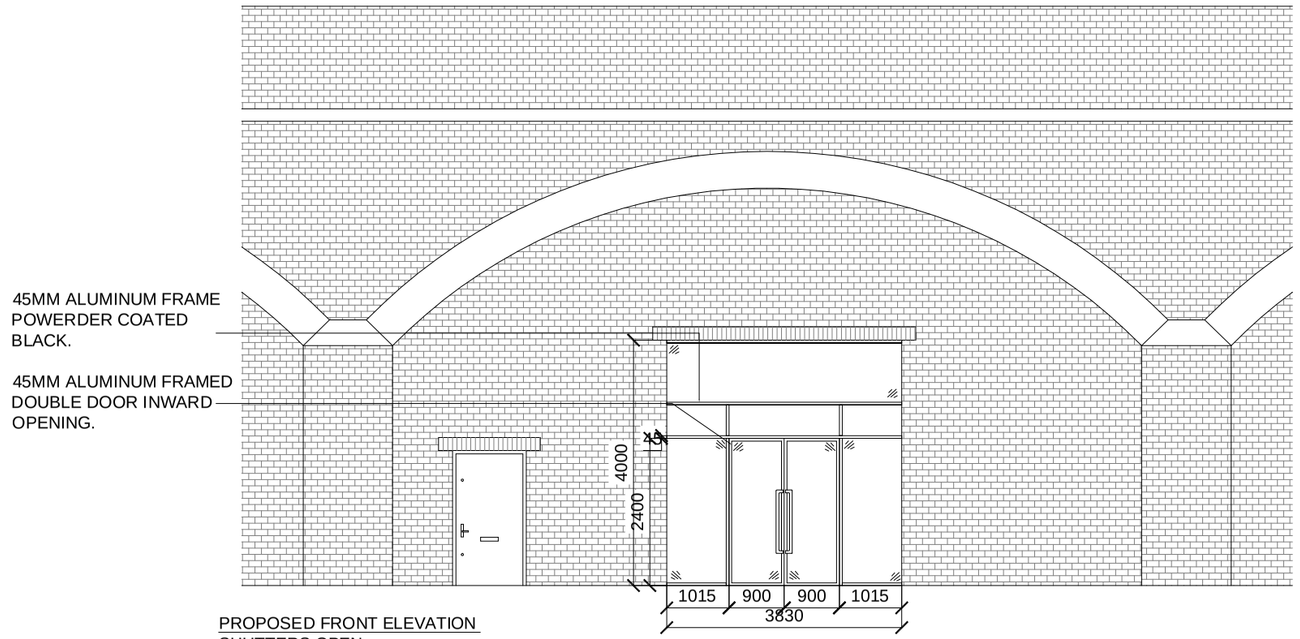


EXISTING FRONT ELEVATION

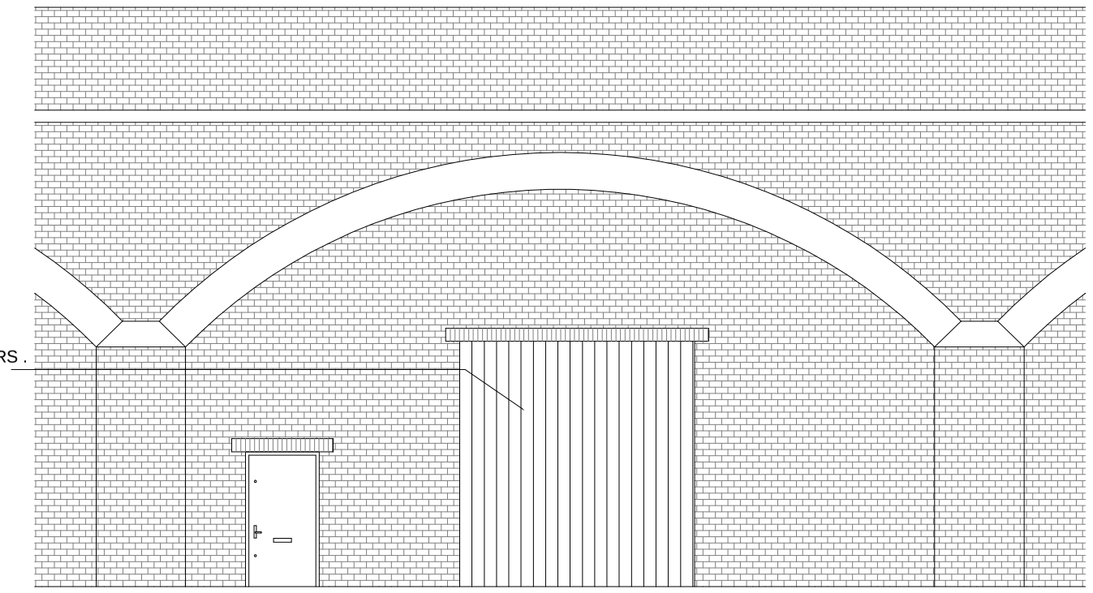


EXISTING FRONT ELEVATION
SHUTTERS CLOSED



PROPOSED FRONT ELEVATION
SHUTTERS CLOSED

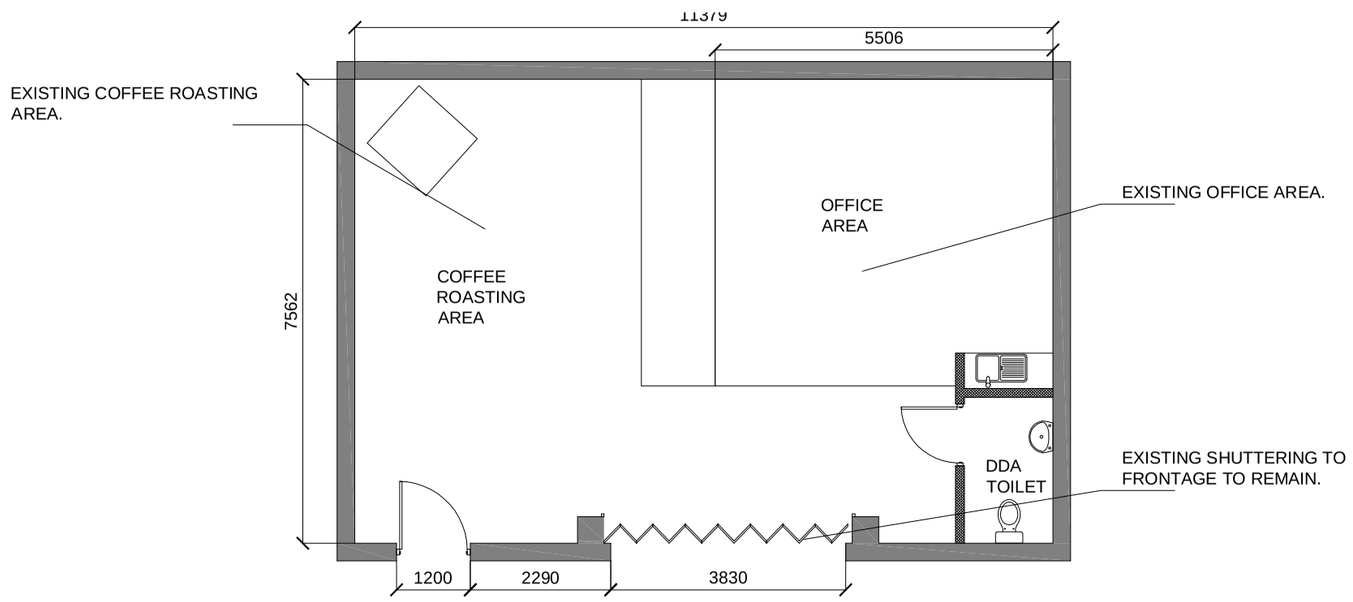

PROPOSED GROUND FLOOR

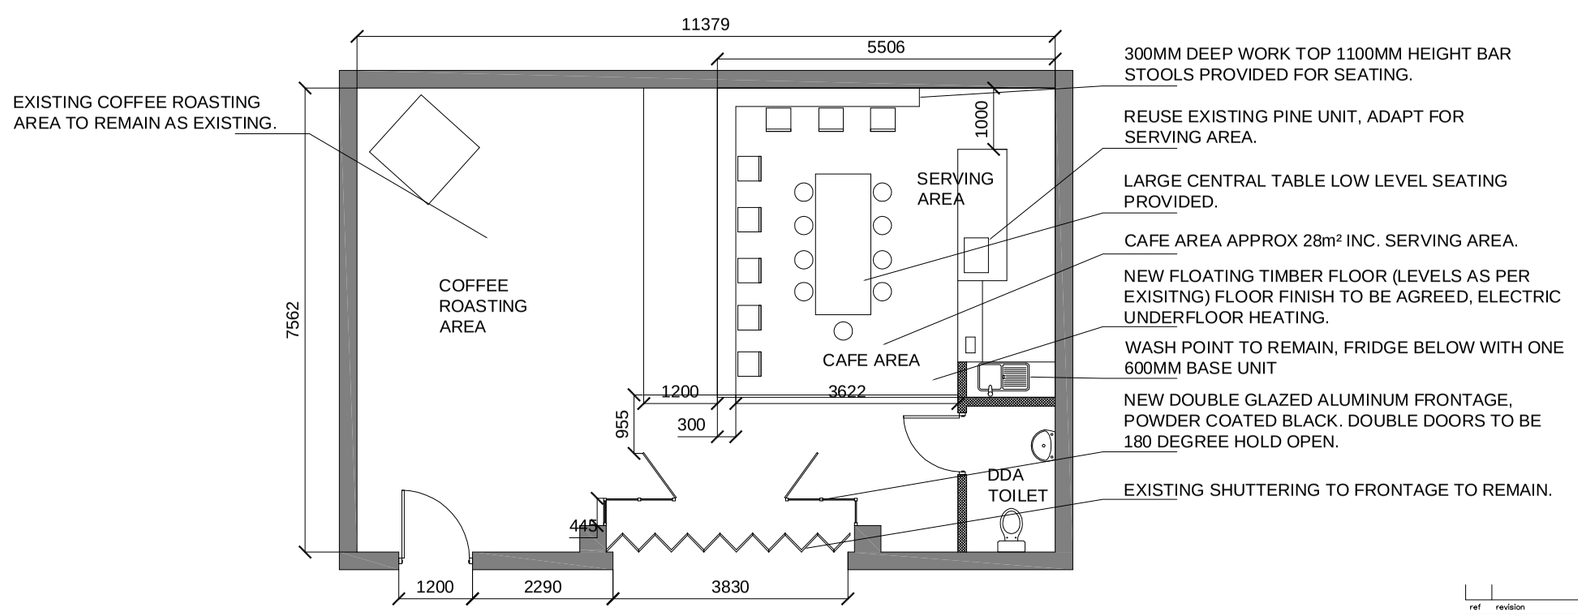

PROPOSED GROUND FLOOR

ref	revision	drawn by	checked by	date

project
Stuart Bromley
ManCoCo
Arch 84 Hewitt St

title
Proposed Plans & Elevations
Ground Floor

CAD file ref	drawn by	date	job number
	TFE	03/04/14	01389
status	checked by	size	drawing number
Comment		A2 @ 1/100	F002

OPTIMUM
info@optimumco.co.uk