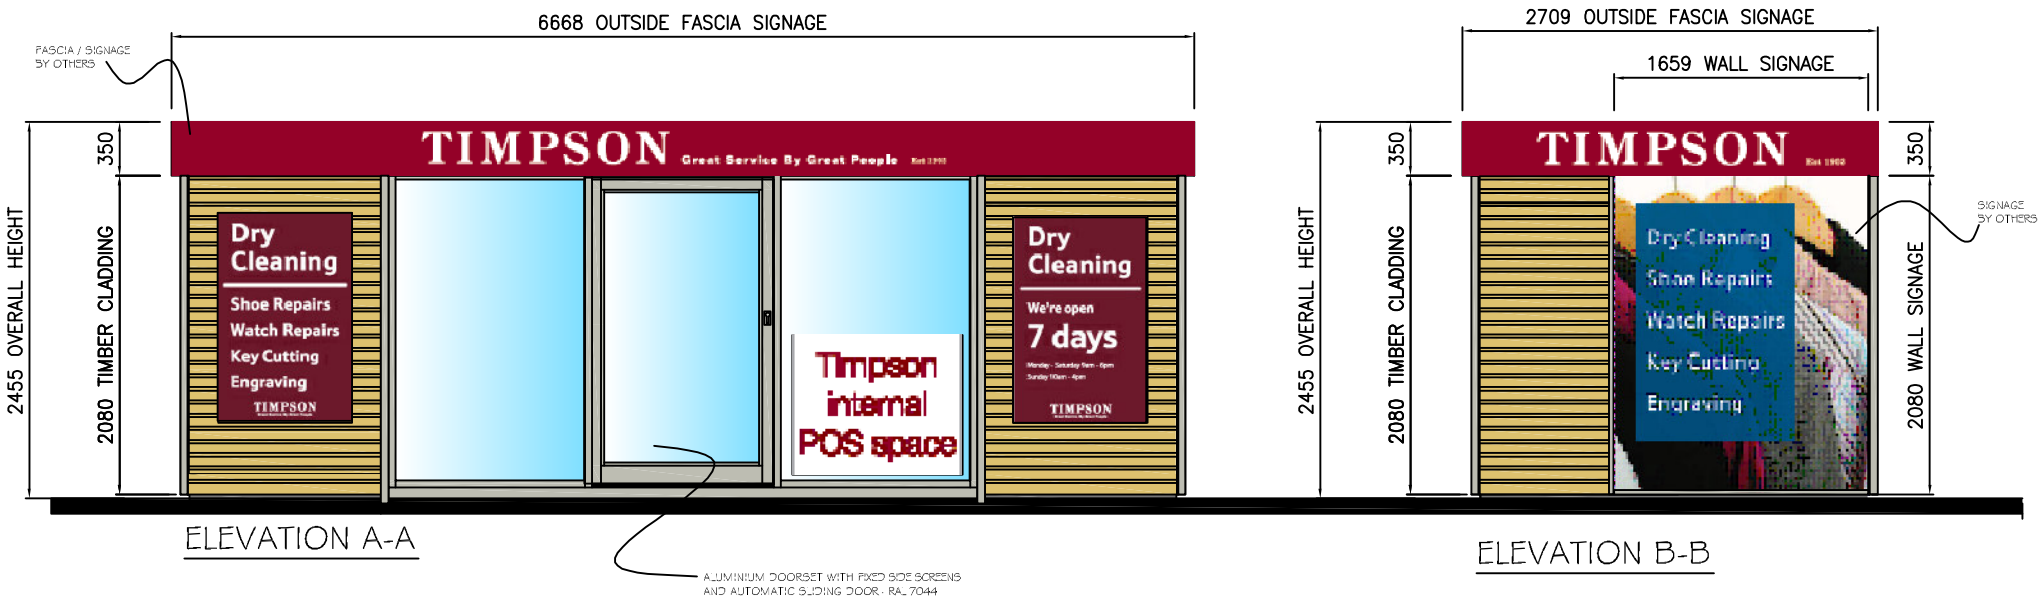

ELEVATION A-A

ELEVATION B-B

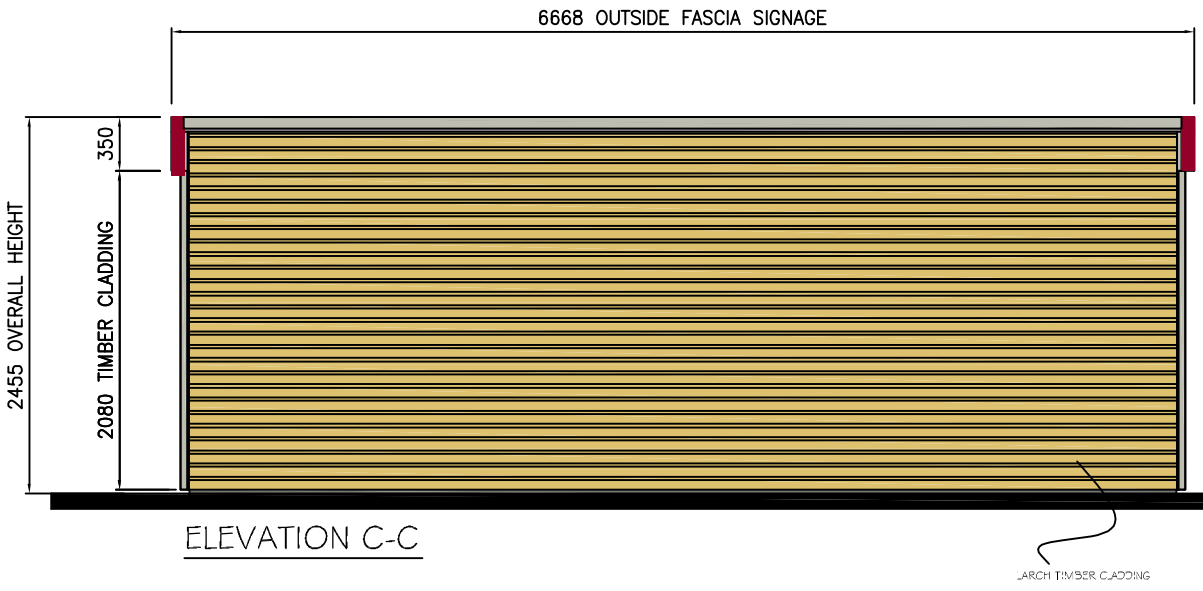

ELEVATION C-C

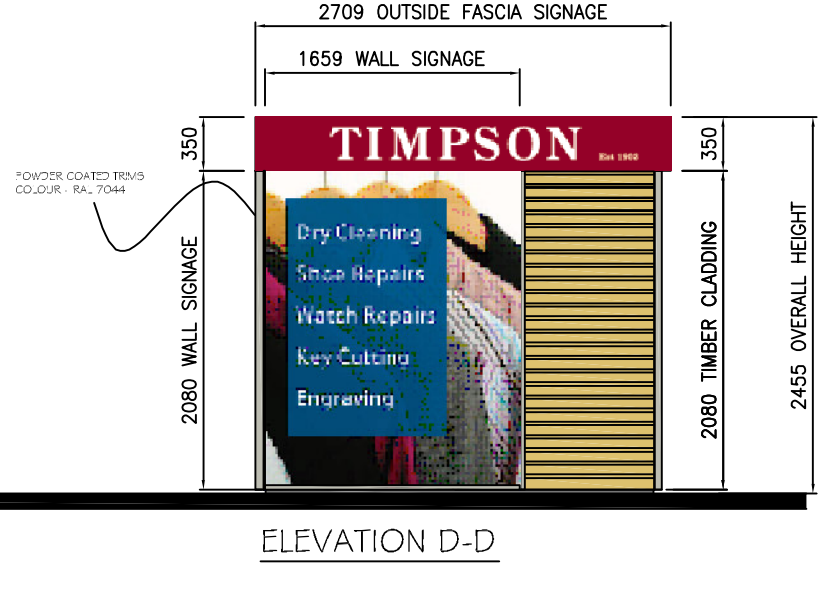

ELEVATION D-D

SPECIFICATION - TIMPSONS PROTOTYPE

Buiding size: 6.6mx2.6m
Structural Ceiling Height: 2.177m
Roof Pitch: MONO PITCH

Roof Construction :
PROTAN PERMANENT ROOFING MEMBRANE - RAL 7040
ON 15mm T&G OSB OVER TRS1 50mm RIGID
INSULATION FIXED TO STEEL C SECTION ROOF
PANEL WITH CEILING JOISTS AT APPROX 400mm
CTRS WITH 50mm ROCKWOOL INSULATION LAID
BETWEEN.

Ceiling Finish :
LINED INTERNALLY WITH WHITE 15mm VINYL FACED
MEGADECO QW STANDARD WHITE TWO PART PLASTIC
KNOCK IN SECTIONS.

Cornice :
WHITE PLASTIC (INTERLINK) TYPE CORNISE

Rainwater Goods :
50mm BLACK PVC-U DOWN PIPE. DRAINAGE SOCK
OUTLET QW LEAF GUARD TO SUIT. ALL JOINTS AND
CONNECTIONS TO BE SOLEVANT WELDED

Floor Construction :
18mm T&G FLOORING GRADE PLYWOOD OVER STEEL
FABRICATED FLOOR FRAME WITH FLOOR JOISTS AT APPROX
300mm CTRS 2 LAYERS OF FOILTHERM INSULATION LAID
BETWEEN JOISTS.

External Walls :
18-20mm LARCH TIMBER CLADDING FIXED TO TANALISED
25x50mm TIMBER BATTENS ON 1 LAYER OF BREATHER
MEMBRANE (BS5250) OVER 11mm OSB BOARD
FIXED TO STEEL C SECTION WALL PANELS WITH STUD UPRIGHTS
AT APPROX 400mm CTRS WITH 70mm ROCKWOOL INSULATION
PACKED BETWEEN.

Wall internal finish :
LINED INTERNALLY WITH CREAM 15mm VINYL FACED
PLASTERBOARD QW CREAM STANDARD KNOCK IN SECTIONS
AND J MOULDS OVER 11mm OSB BOARDS ON THERMASHEET
FIXED TO STEEL C SECTION WALL FRAME UPRIGHTS.

Skirting :
FITTED BY OTHERS

External Entrance Doors :
ALUMINIUM DOORSET WITH FIXED SIDE SCREENS AND
AUTOMATIC SLIDING DOOR - RAL 7044

Floor Covering :
Tarkett Vylon Plus 2.0mm sheet vinyl - Colour: 534 Charcoal
All joints welded using weldrod - Colour to be suitably matched

External Trim Colours:
TYPE A = POWDER COATED - RAL 7040
TYPE B = POWDER COATED - RAL 7040
TYPE C = POWDER COATED - RAL 7044
TYPE D = POWDER COATED - RAL 7044
TYPE E = POWDER COATED - RAL 7044
TYPE F = POWDER COATED - RAL 7044
TYPE G = POWDER COATED - RAL 7044
TYPE H = POWDER COATED - RAL 7044
TYPE L = POWDER COATED - RAL 7044
TYPE M = POWDER COATED - RAL 7044
TYPE N = GALVANISED STEEL
TYPE P = GALVANISED STEEL

Rev	By	Date	Description	Chkd
C1	DSB	4.12.13	UPDATED SIGNAGE TO SUIT NEW VISION IMAGES	DA

PREMIER INTERLINK
WACO UK LTD

HEAD OFFICE
CATFOSS LANE, BRANDESBURTON, DRIFFIELD
EAST YORKSHIRE Y025 8EJ
Telephone: (01964) 545000 Fax: (01964) 545001
email: sales@waco.co.uk Internet: www.waco.co.uk

Status	CONSTRUCTION
Client	TIMPSONS
Project	SLIMLINE KIOSK
Title	GENERAL ELEVATIONS - PLANNING 6.6mx2.6m UNIT

Scale (at A3)	Drawn	Date	Checked
1: 50	DSB	04.12.13	DB

Drawing No.	Rev
TIMP-STD-002	C1

TIMP-STD-001rev01.dwg dbrooks Dec 04,2013-3:23pm