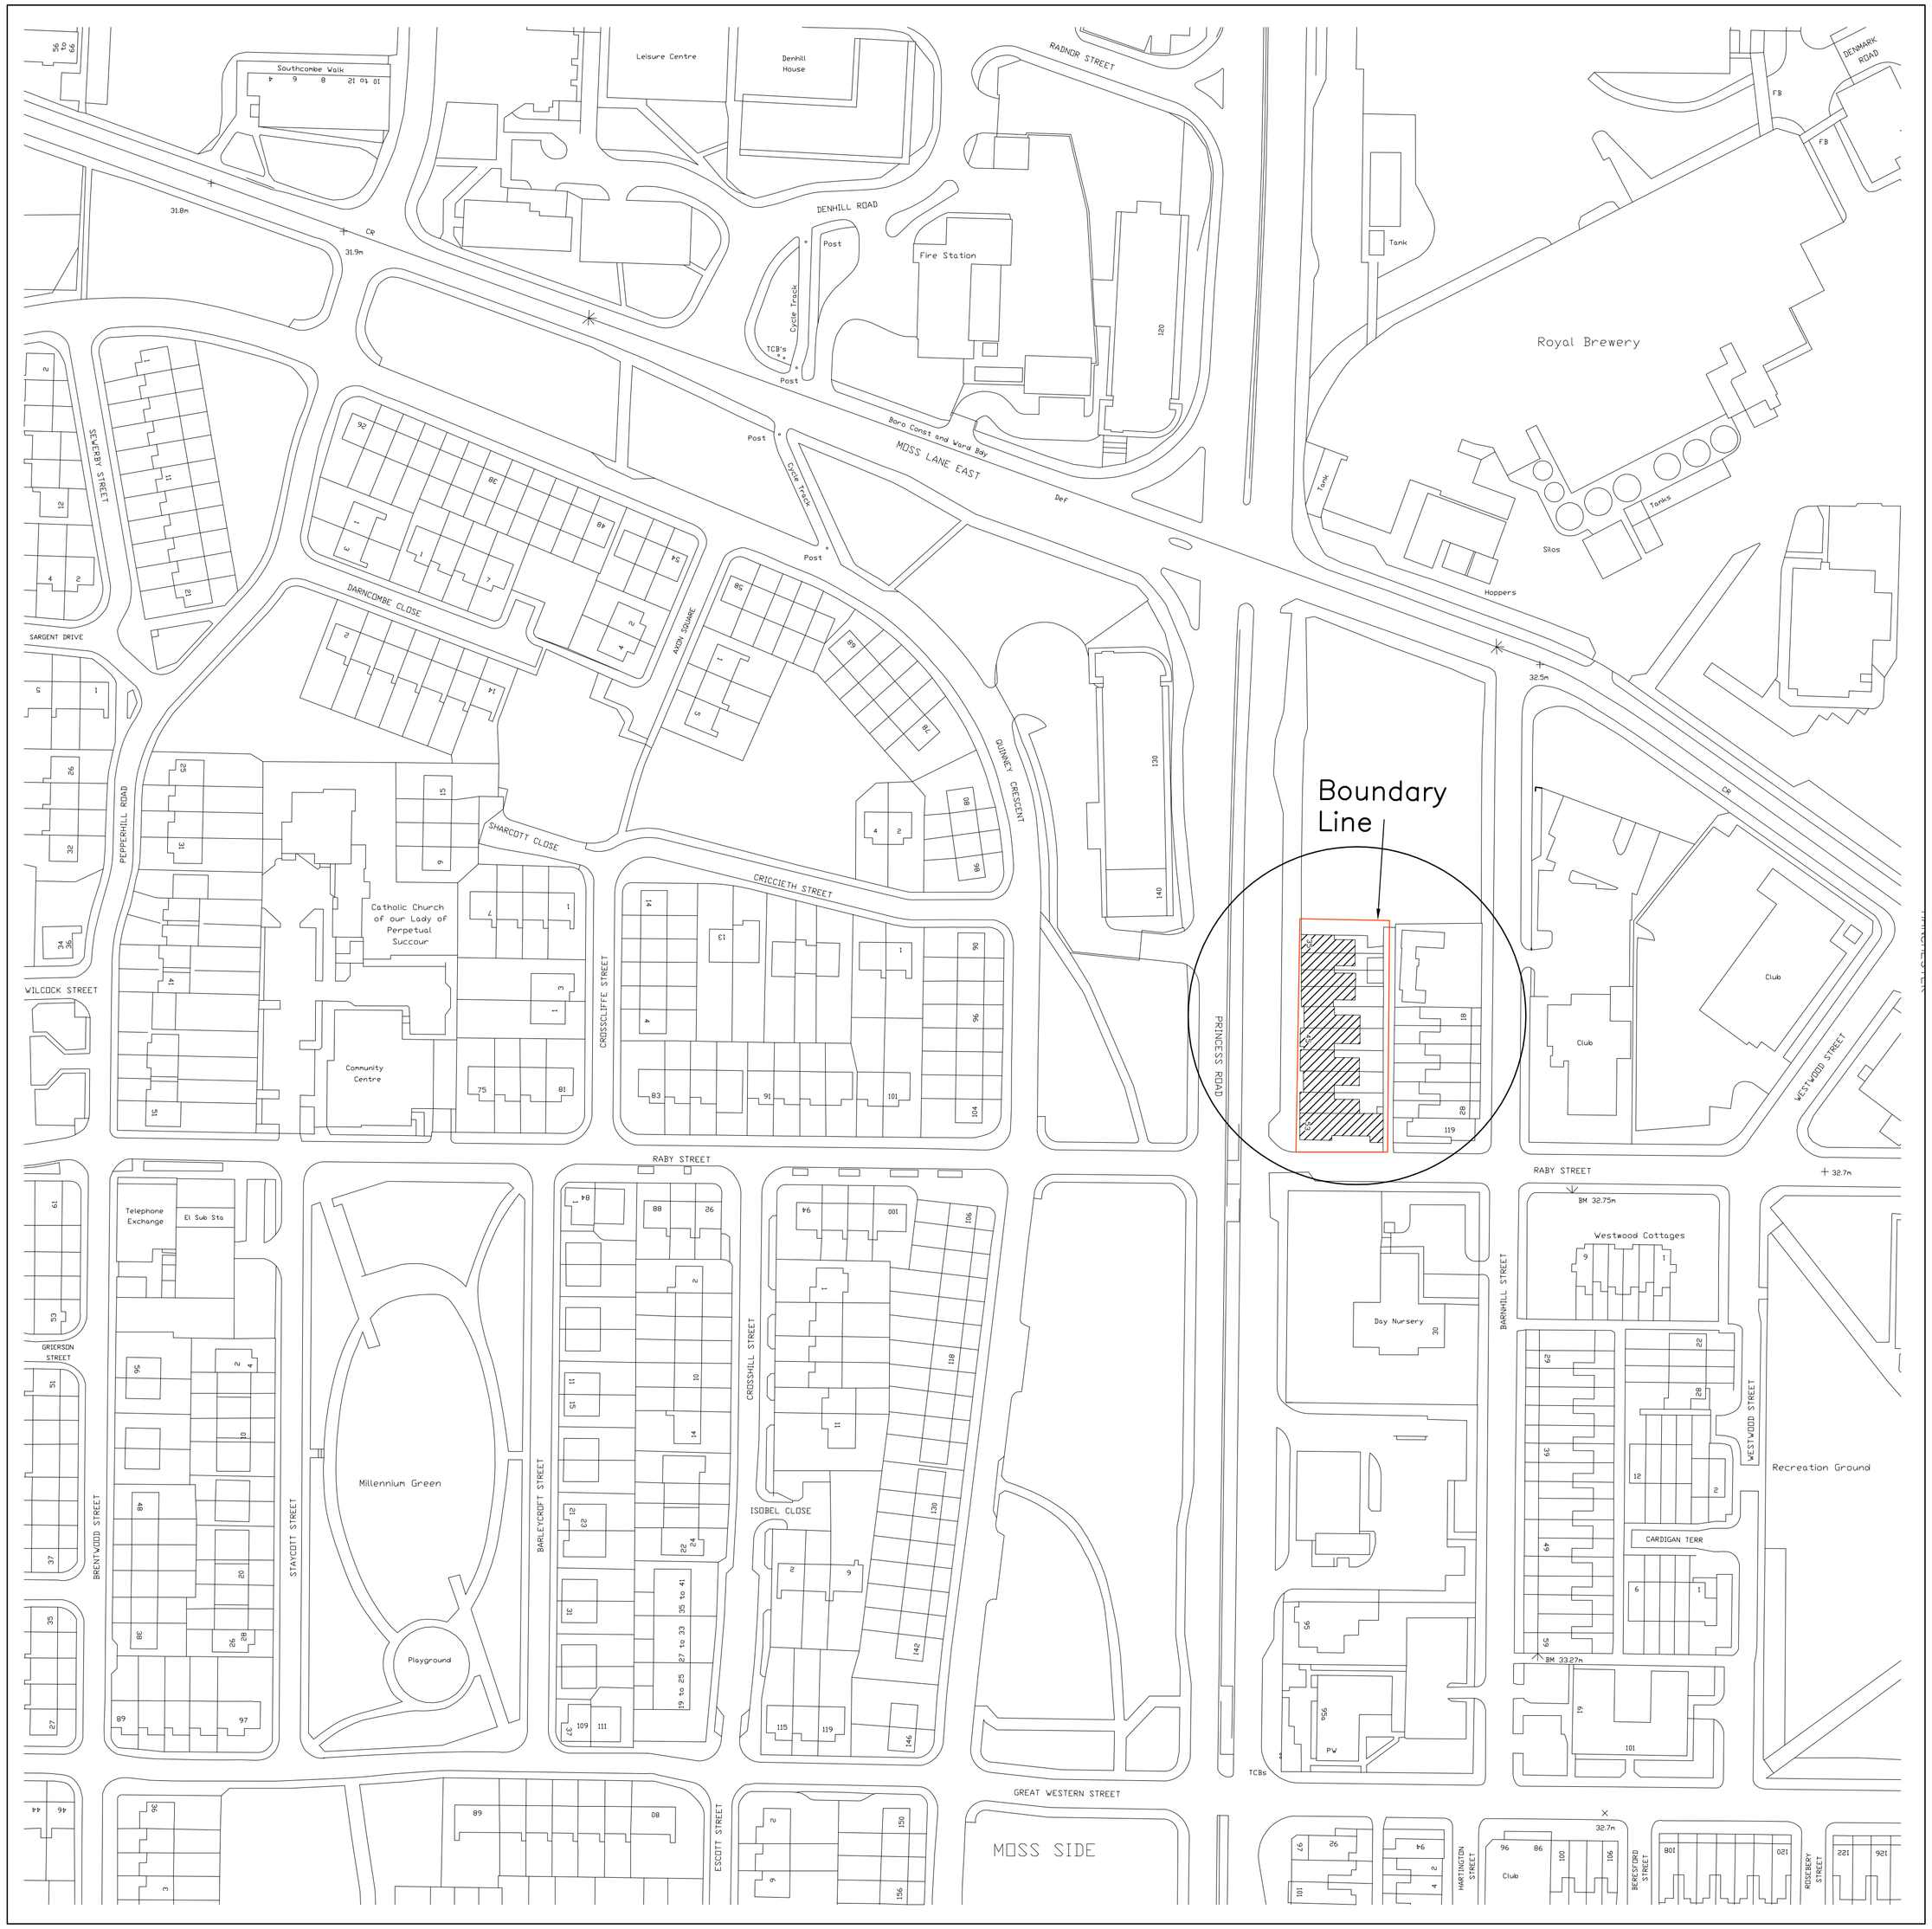

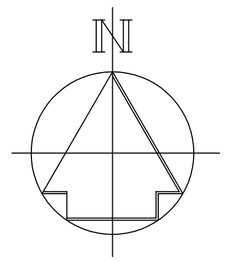

NOTES

1) Addresses of properties:

35–53 Princess Road, Moss Side M14 4TE

BLOCKS TO BE DEMOLISHED SHOWN HATCHED AND CIRCLED

FOR ADDRESS DETAILS SEE NOTES

This drawing has been reproduced from the Ordnance Survey mapping with the permission of The Controller of Her Majesty's Stationery Office Crown copyright. Unauthorised reproduction infringes Crown copyright and may lead to prosecution or civil proceedings.

Rev	Description	Date	by	chkd

MANCHESTER CITY COUNCIL
Corporate Technical Services Group
4th floor Heron House
47 Lloyd St
Manchester
M2 5LE

JOB TITLE	35-53 PRINCESS ROAD, DEMOLITION
DRAWING TITLE	SITE LOCATION PLAN
COMPUTER FILE	
DATE	Sept. 13
SCALE	1:1000 @A1
DRAWN	ML
CHECKED	
JOB NO.	VP/41844
DRAWING NO.	99/01
REVISION	