
**NOTES / REVISIONS**
Rev- 3.12.13 First issue planning submittal.

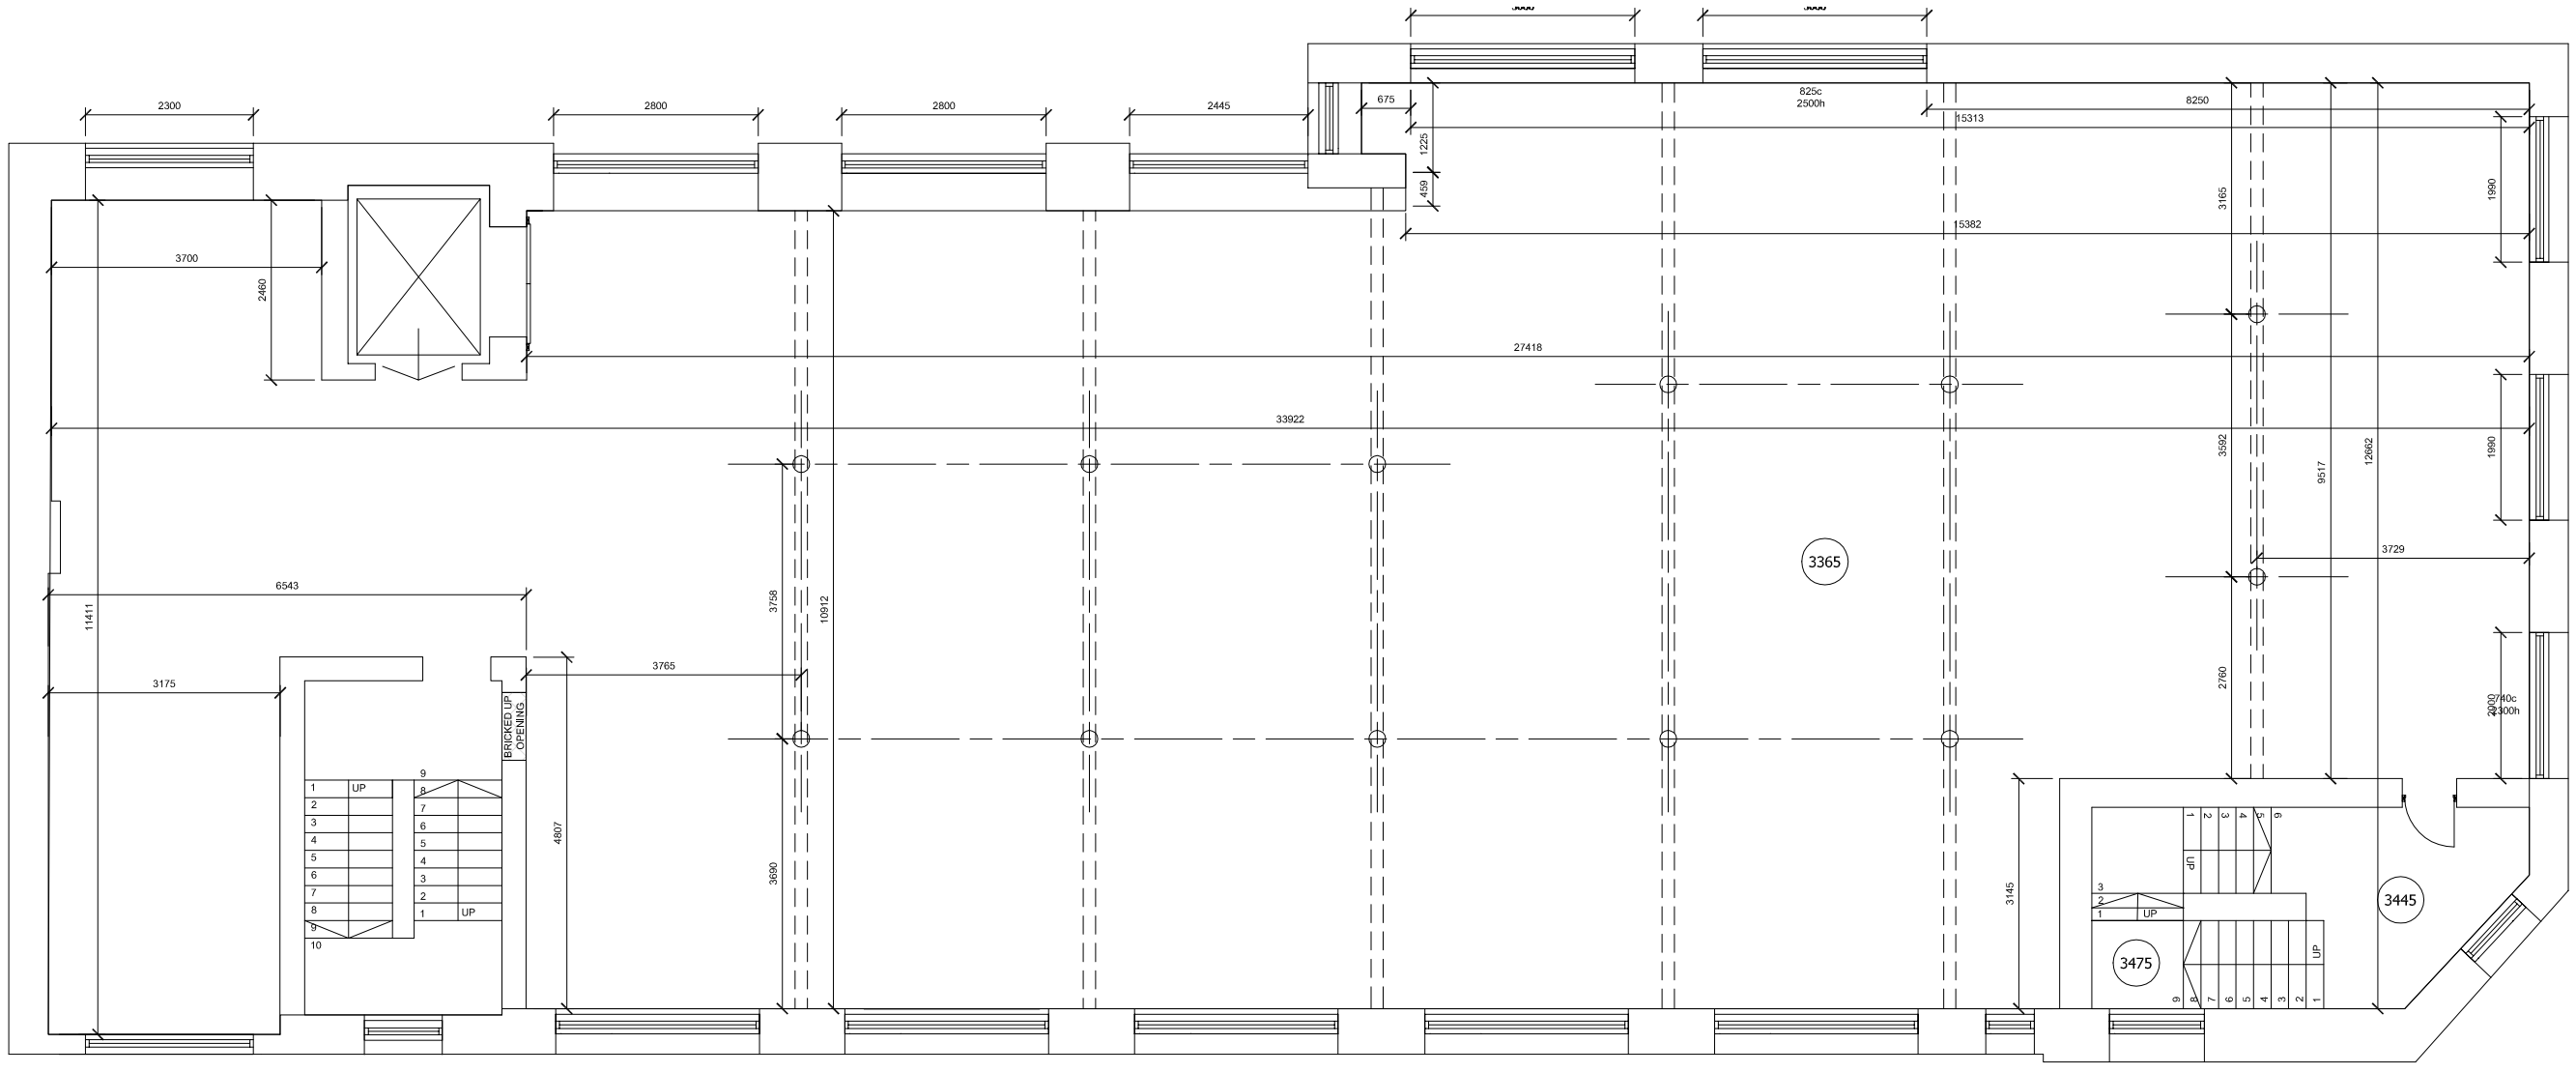


Existing First Floor Layout

ISG

**MANCHESTER CREATIVE STUDIO**

**Manchester Creative Studio School - Existing GA Plans**

FDG fairhursts www.fairhursts.com

JOB TITLE : **Manchester Creative Studio**
DRAWING TITLE : **Existing First Floor Plan**
SCALE : **1:100 @ A3**
DRAWN : **AJW** CHECKED : **GEB** DATE : **03-12-13**
JOB NO./ DWG NO. **7236 / 02 - 35**

**PLANNING ISSUE**