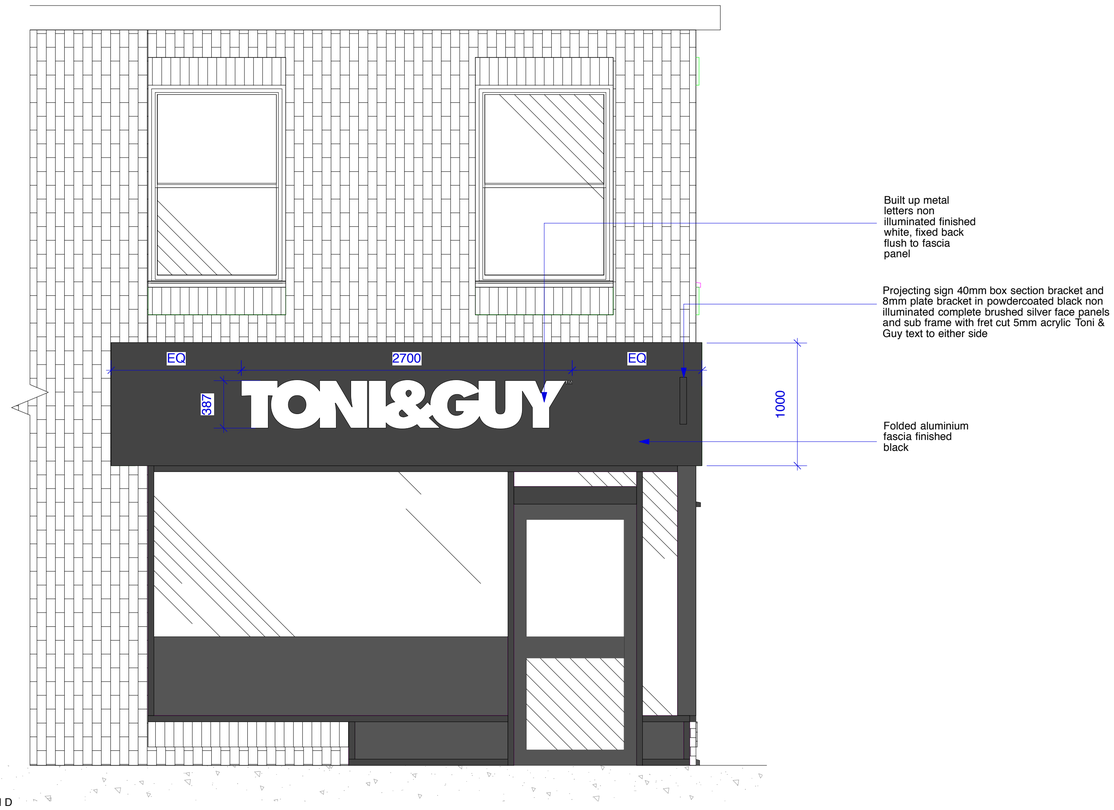

ELEVATION D
Scale 1:25

Notes

New fascia panels to both elevations from folded aluminium finished black
New non illuminated signage to both elevations
New Blade sign fixed back to fascia, non illuminated
Allo for decoration to existing shop front

NOTES

1. All sizes to be taken and checked on site by the contractor prior to preparation of shop drawings or fabrication of parts.
The contractor to advise on details and ensure stability and strength of construction.
The contractor to provide setting out and rod drawings for approval prior to construction.

2. This drawing should not be scaled. Any discrepancies to be brought to the immediate attention of the designer.

3. All services to Local Authorities, Building Control Officer and Environmental Health requirements and to Service Engineer's details.

4. All structure to Structural Engineer's details and Local Authority and Building Control Officer's requirements.

5. All construction and materials to comply with current Building and Fire Regulations.

6. The contractor shall comply with the following legislation:
The CDM 2007 Regulations.
Fire precautions;
Code of Practice of Fires on Construction Sites and Buildings Undergoing Refurbishment.
Health and Safety at Work Regulations 1974 and all subsequent amendments and supplements to this Act.
Code of Welfare conditions as outlined in the National Working Rule Agreement for the Building Industry and any Statutory Rules and ORders relating to the provision and maintenance of welfare and safety measures and amenities for all work people employed on site.

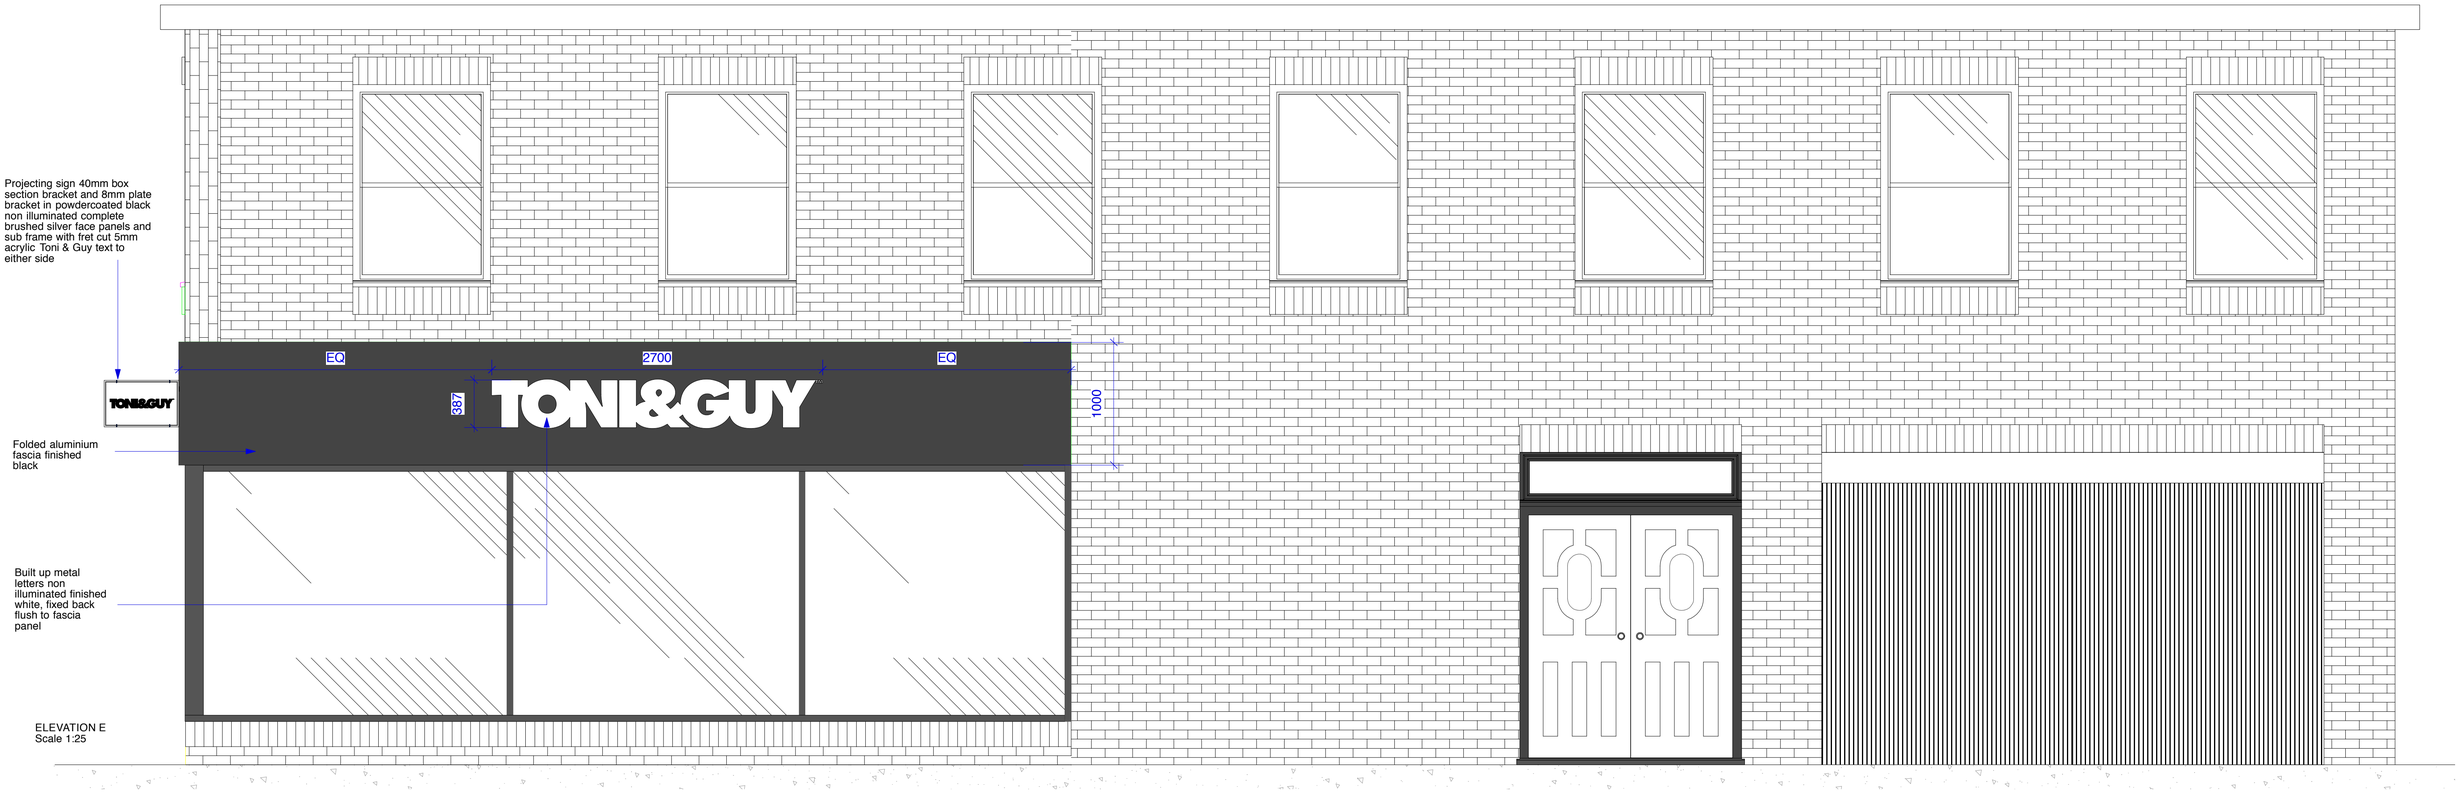

ELEVATION E
Scale 1:25

STATUS:	Proposed		
TITLE:	Elevations	DRAWING NO:	105.0
DATE:	30.06.13	ADDRESS:	Didsbury
SCALE:	1:25 @ A1		
DRAWN:	Ben Perman	CLIENT:	Toni & Guy

REVISION:

This drawing is the property of Premier Interior Systems. Copyright is reserved by them and the drawing is issued on the condition that it is not copied, reproduced, retained or disclosed to any unauthorised person, either wholly or in part without the consent in writing of Premier Interior Systems.

Do not scale this drawing. All dimensions are to be checked on site before any work proceeds. Any errors or omissions are to be reported to Premier Interior Systems. If in doubt ask.

This drawing is to be read in conjunction with all the relevant consultants and/or specialists drawings or documents and any discrepancies or variations are to be notified to the Premier Interior Systems before the affected work commences.

Premier INTERIOR SYSTEMS
9 Axis Park, Fort Fareham Industrial Estate, Newgate Lane, Fareham PO14 1FD tel: 01329 829394 e: info@premierinteriorsystems.co.uk