
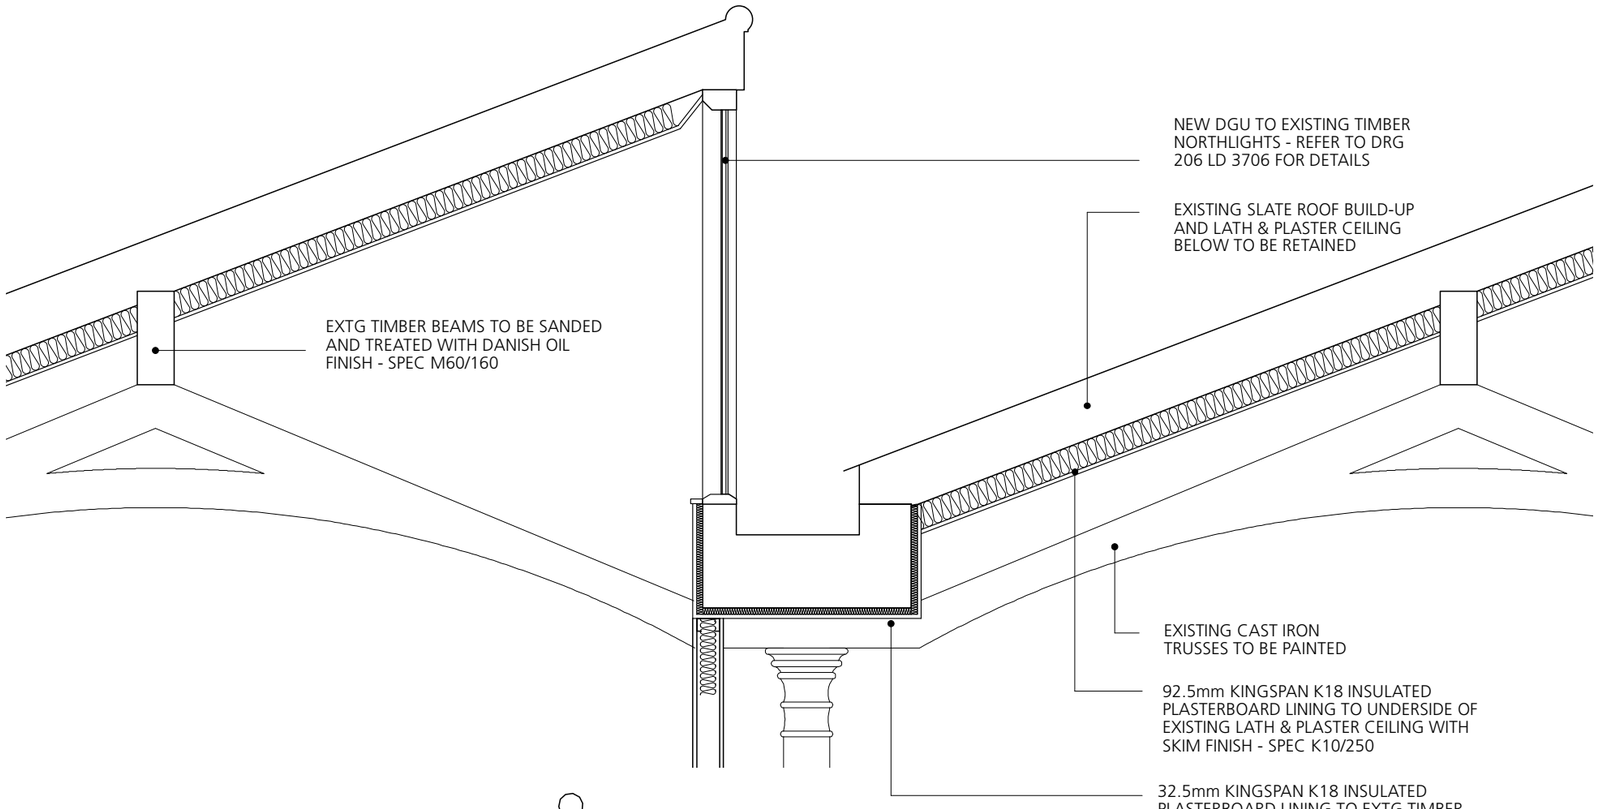


DETAIL 1

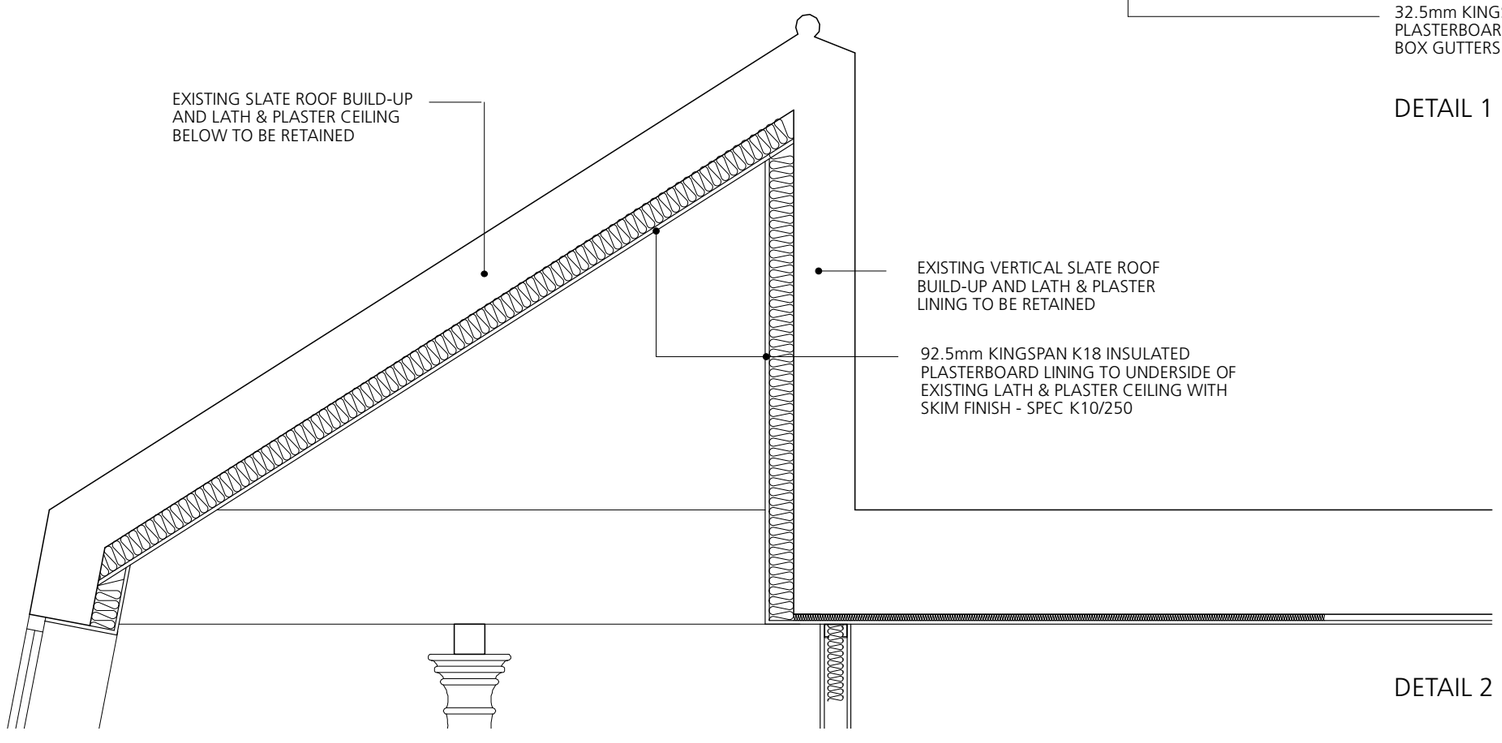

DETAIL 2

TOTAL ARCHITECTURE
Architecture, Planning & Industrial Design
4 Ivy Mews
Burton Road
MANCHESTER
M20 1LD
t: 07989 535487
e: totalarchitecture@gmail.com

Key Plan & Northpoint

Client: Mr G Low

Project: **Fraser House Refurbishment**
36 Charlotte St, Manchester

Scale & Date: 1:20 @ A3 Aug 2013

Document: **Ceiling Elements**
Proposed Ceiling/Floor Details 2

Status: Tender

Doc Ref: 206 | AD | 3502 | -