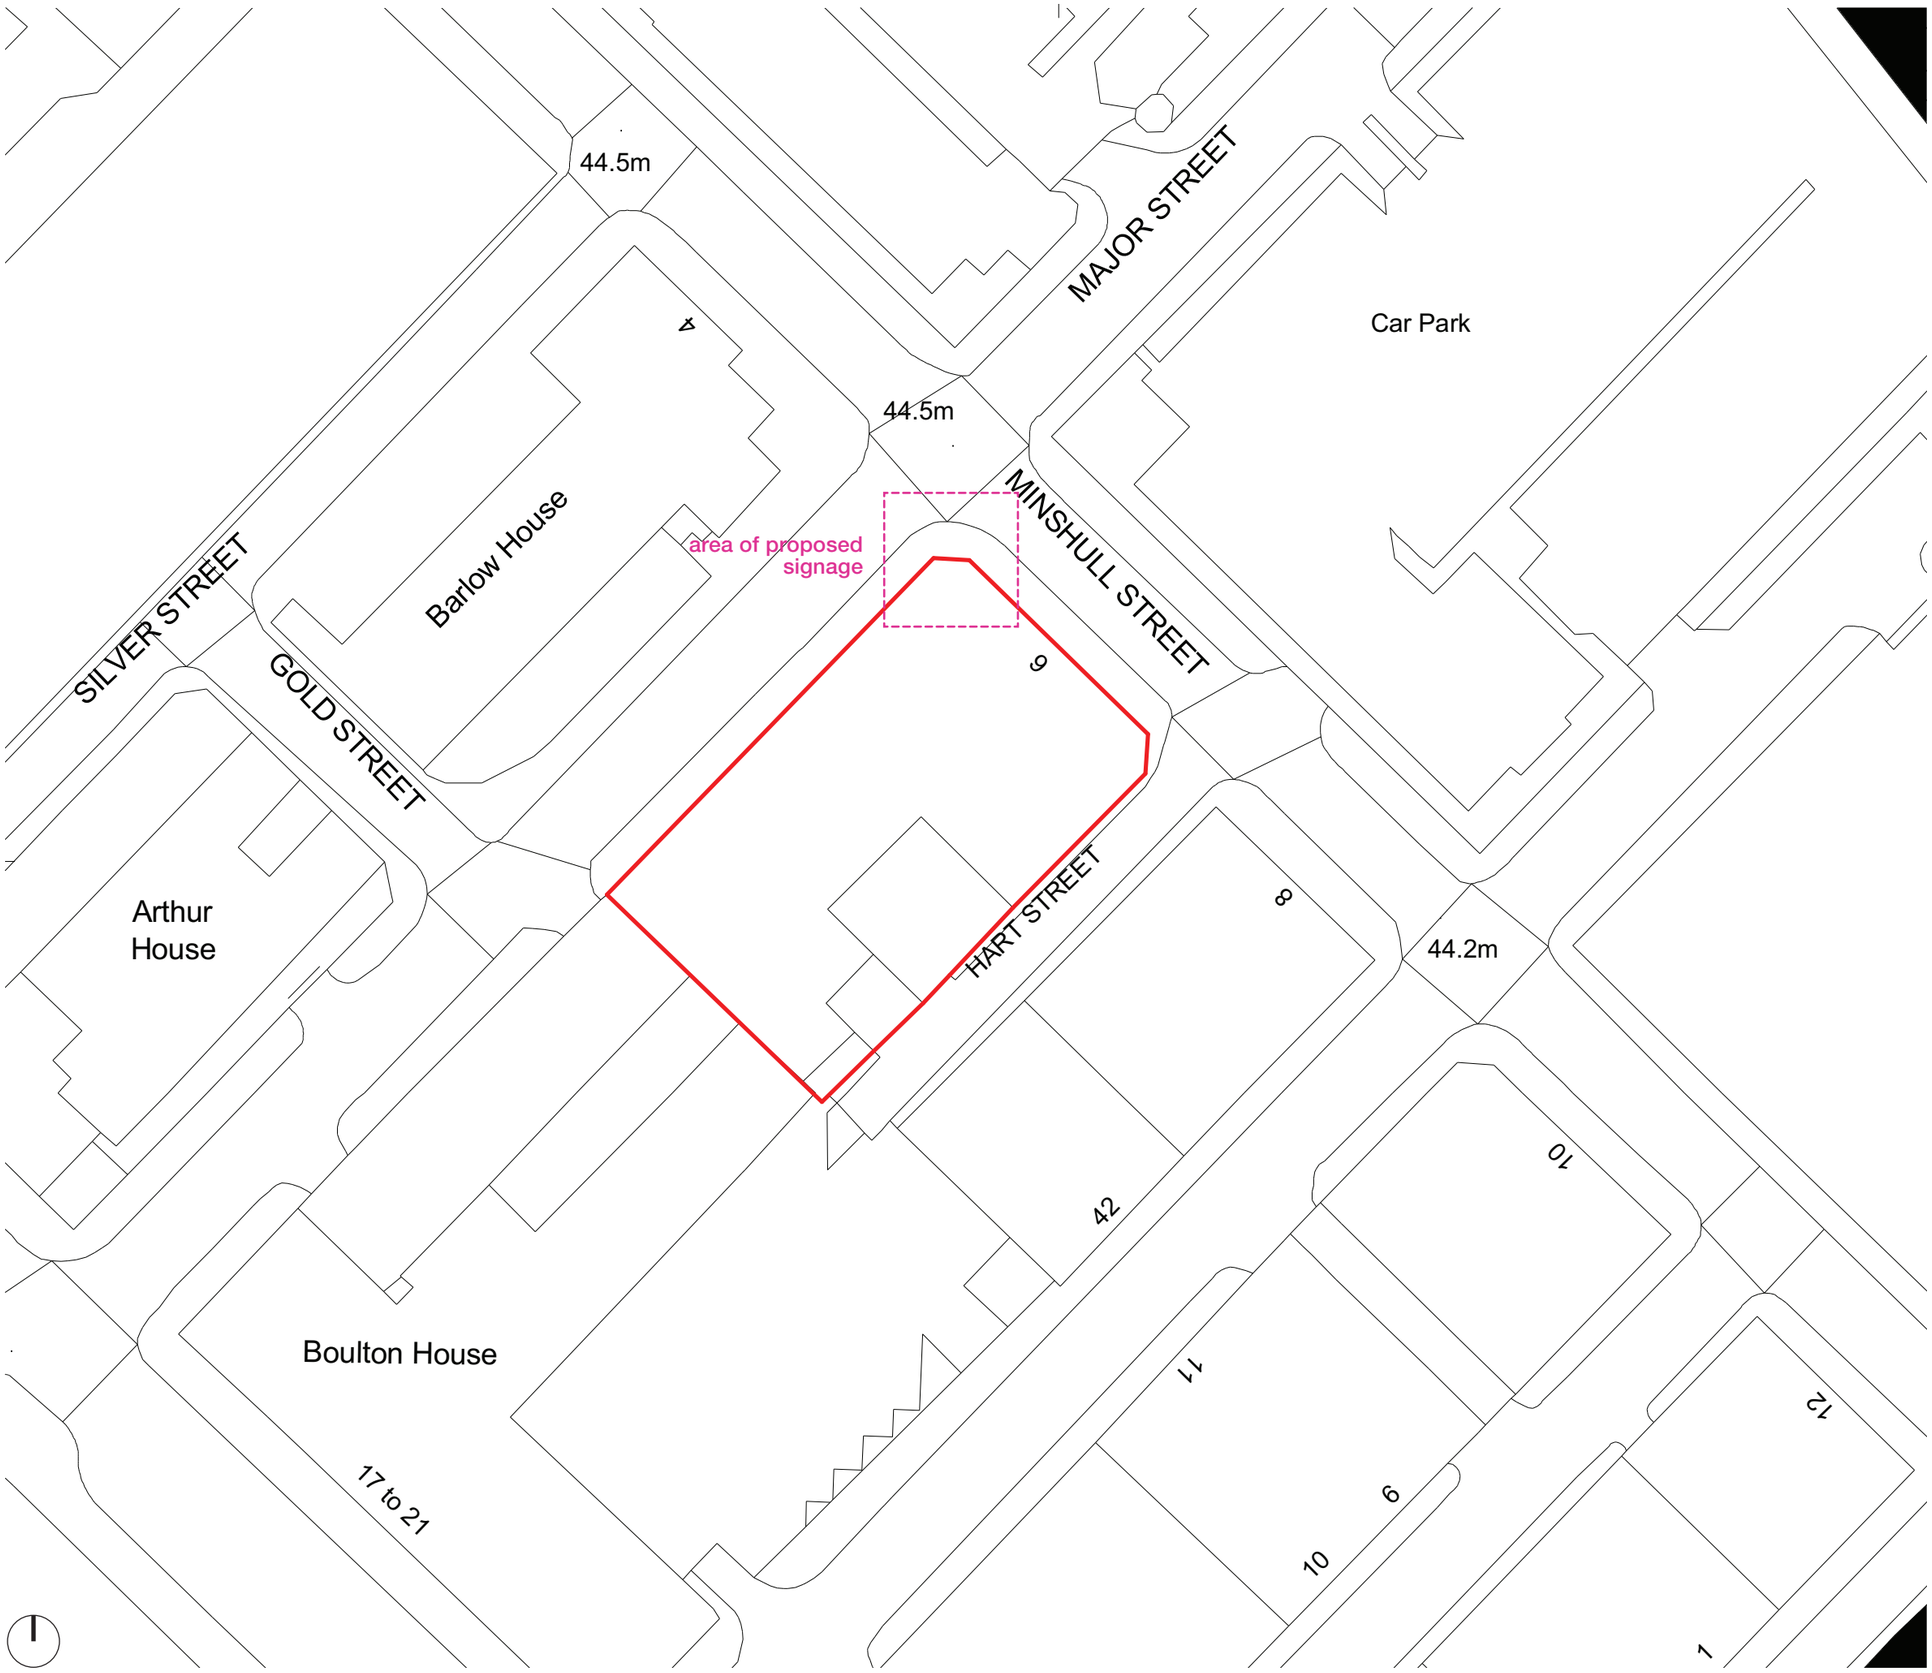


Notes

This drawing may be scaled for the purposes of Planning Applications, Land Registry and for Legal plans where the scale bar is used, and where it verifies that the drawing is an original or an accurate copy. It may not be scaled for construction purposes.
Always refer to figured dimensions. All dimensions are to be checked on site. Discrepancies and/or ambiguities between this drawing and information given elsewhere must be reported immediately to this office for clarification before proceeding. All drawings are to be read in conjunction with the specification and all works to be carried out in accordance with latest British Standards / Codes of Practice.

Rev	Date	Init	Notes	Chkd

Client

Drawing Originator

AWW inspired environments

London - 7 Birchin Lane, London, EC3V 3BW 020 7160 6000
Bristol - Rivergate House, Bristol, BS1 6LS 0117 923 2535
Plymouth - East Quay House, Plymouth, PL4 0HN 01752 261 282

RIBA Chartered Practice www.aww-uk.com

Project Title

Abacus Court, Saco Aparthotel
6 Minshull Street
Signage Planning Application

Drawing Title


Site Plan

Scale	Sheet	Drawn	Checked	Date
1:500	A3	MO	IJ	17/01/14


Status	Project No.		
Planning	3024		
Drawing Reference	Drawing No.		Revision
3024A	- 001		A




North Elevation
Extract from 3024-3010B

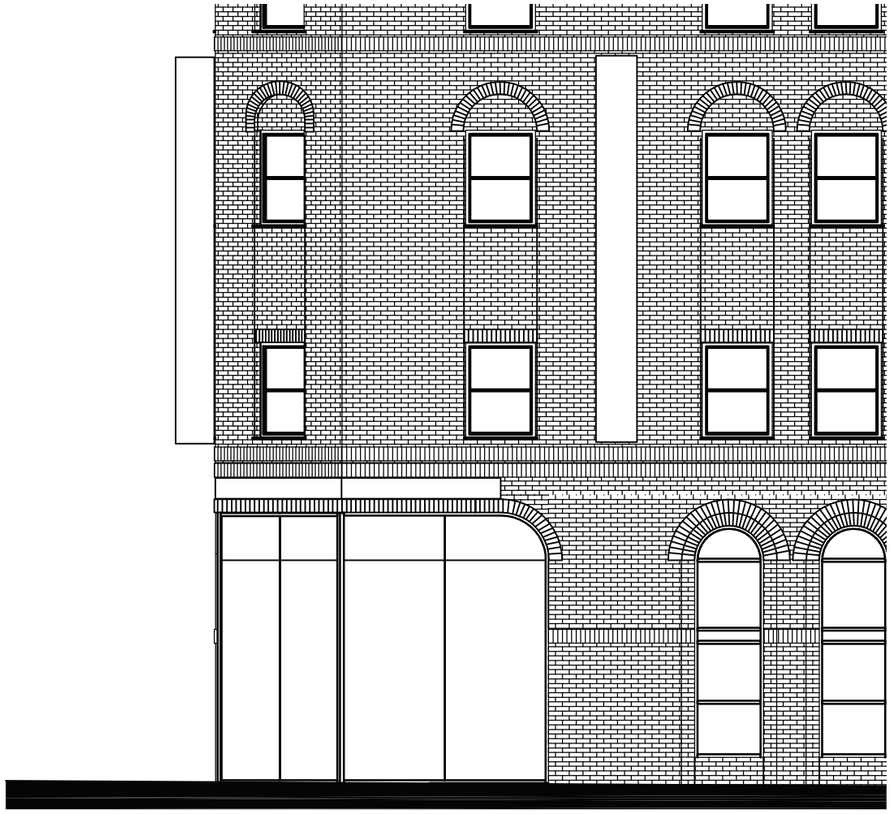

West Elevation
Extract from 3024-3011C

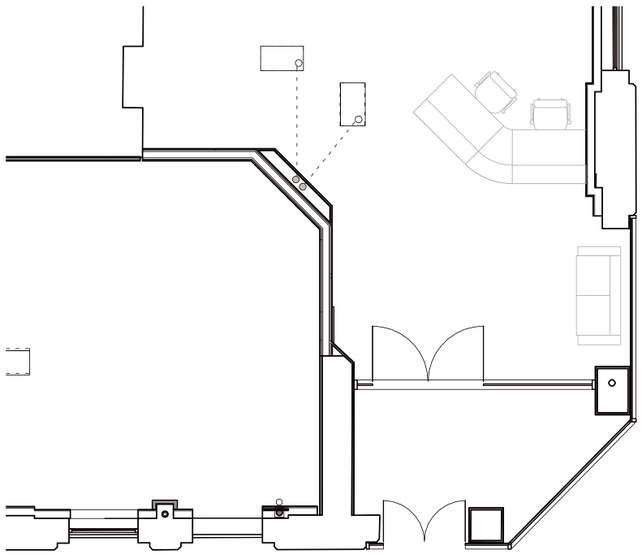

Ground Floor Plan
Extract from 3024-1001C

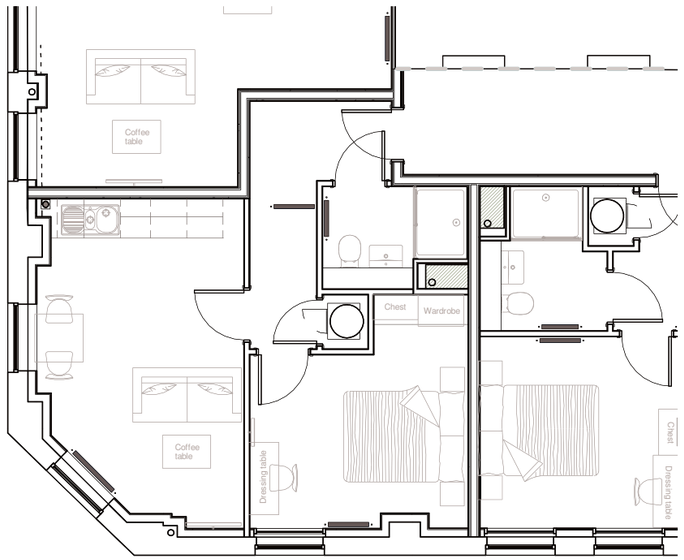

First Floor Plan
Extract from 3024-1002C

Notes

This drawing may be scaled for the purposes of Planning Applications, Land Registry and for Legal plans where the scale bar is used, and where it verifies that the drawing is an original or an accurate copy. It may not be scaled for construction purposes.
Always refer to figured dimensions. All dimensions are to be checked on site. Discrepancies and/or ambiguities between this drawing and information given elsewhere must be reported immediately to this office for clarification before proceeding. All drawings are to be read in conjunction with the specification and all works to be carried out in accordance with latest British Standards / Codes of Practice.

Rev	Date	Init	Notes	Chkd

Client

Drawing Originator

AWW inspired environments

London - 7 Birchin Lane, London, EC3V 3BW 020 7160 6000
Bristol - Rivergate House, Bristol, BS1 6LS 0117 923 2535
Plymouth - East Quay House, Plymouth, PL4 0HN 01752 261 282

RIBA Chartered Practice www.aww-uk.com

Project Title

Abacus Court, Saco Aparthotel
6 Minshull Street
Signage Planning Application

Drawing Title

Existing


Scale	Sheet	Drawn	Checked	Date
1:100	A3	MO	IJ	17/01/14


Status	Project No.	
Planning	3024	
Drawing Reference	Drawing No.	Revision
3024A	- 002	A



North Elevation

West Elevation

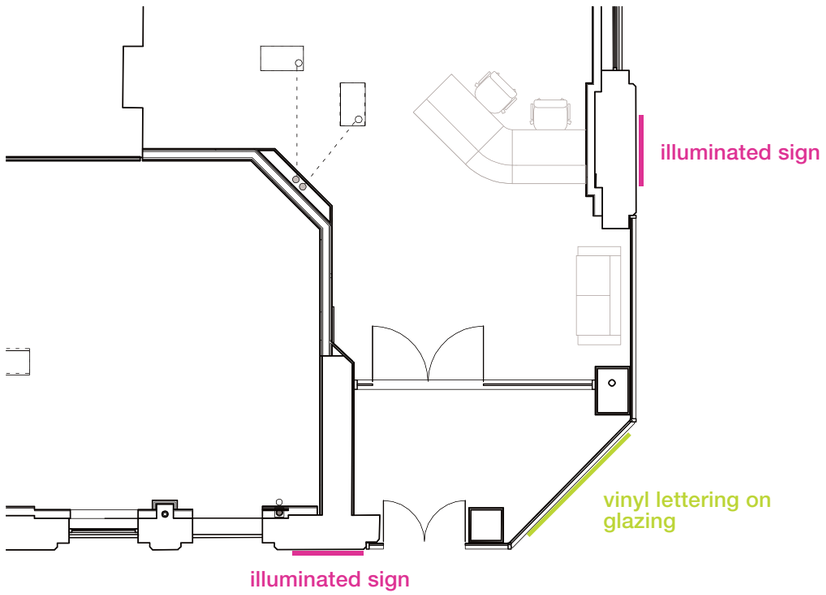

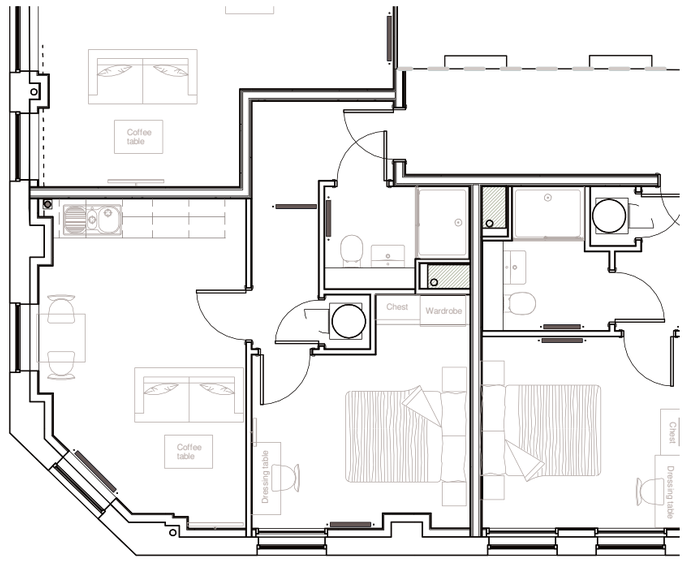

Ground Floor Plan

First Floor Plan

Notes

This drawing may be scaled for the purposes of Planning Applications, Land Registry and for Legal plans where the scale bar is used, and where it verifies that the drawing is an original or an accurate copy. It may not be scaled for construction purposes.
Always refer to figured dimensions. All dimensions are to be checked on site. Discrepancies and/or ambiguities between this drawing and information given elsewhere must be reported immediately to this office for clarification before proceeding. All drawings are to be read in conjunction with the specification and all works to be carried out in accordance with latest British Standards / Codes of Practice.

Rev	Date	Init	Notes	Chkd

Client

Drawing Originator

AWW inspired environments

London - 7 Birchin Lane, London, EC3V 3BW 020 7160 6000
Bristol - Rivergate House, Bristol, BS1 6LS 0117 923 2535
Plymouth - East Quay House, Plymouth, PL4 0HN 01752 261 282

RIBA Chartered Practice www.aww-uk.com

Project Title

Abacus Court, Saco Aparthotel
6 Minshull Street
Signage Planning Application

Drawing Title

Proposed Signage

Scale	Sheet	Drawn	Checked	Date
1:100	A3	MO	IJ	17/01/14

Status	Project No.	
Planning	3024	
Drawing Reference	Drawing No.	Revision
3024A	- 003	A





10mm White acrylic bonded direct to face of glazing with vhb tape.

Notes

This drawing may be scaled for the purposes of Planning Applications, Land Registry and for Legal plans where the scale bar is used, and where it verifies that the drawing is an original or an accurate copy. It may not be scaled for construction purposes.
Always refer to figured dimensions. All dimensions are to be checked on site. Discrepancies and/or ambiguities between this drawing and information given elsewhere must be reported immediately to this office for clarification before proceeding. All drawings are to be read in conjunction with the specification and all works to be carried out in accordance with latest British Standards / Codes of Practice.

Rev	Date	Init	Notes	Chkd

Client

Drawing Originator

AWW inspired environments

London - 7 Birchin Lane, London, EC3V 3BW 020 7160 6000
Bristol - Rivergate House, Bristol, BS1 6LS 0117 923 2535
Plymouth - East Quay House, Plymouth, PL4 0HN 01752 261 282

RIBA Chartered Practice www.aww-uk.com

Project Title


Abacus Court, Saco Aparthotel
6 Minshull Street
Signage Planning Application


Drawing Title


Signage Details

Scale	Sheet	Drawn	Checked	Date
1:10	A3	MO	IJ	17/01/14

Status	Project No.		
Planning	3024		
Drawing Reference	Drawing No.		Revision
3024A	- 004		A

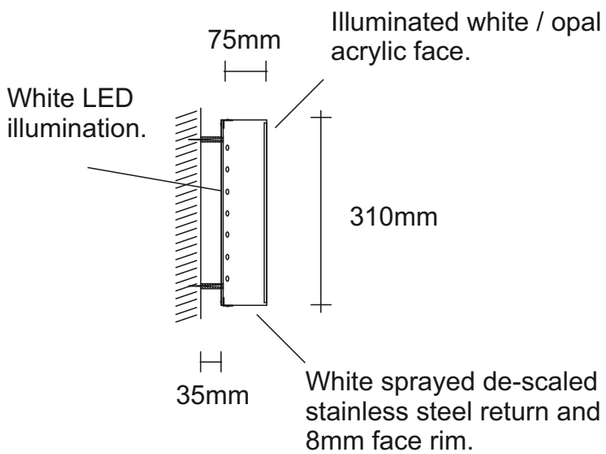

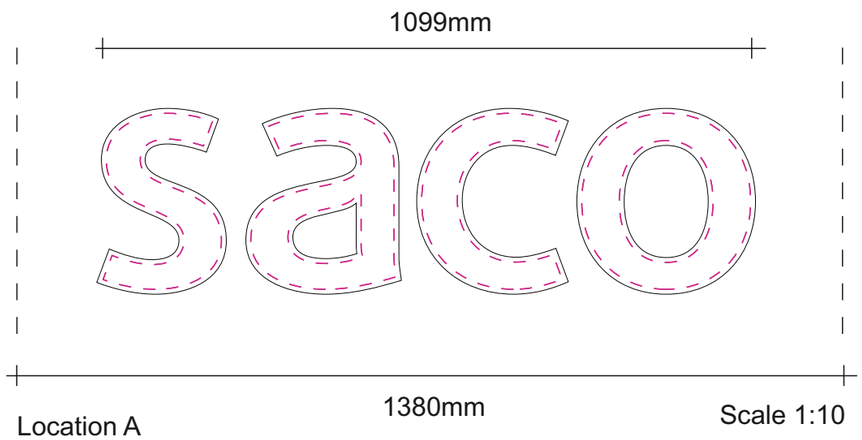

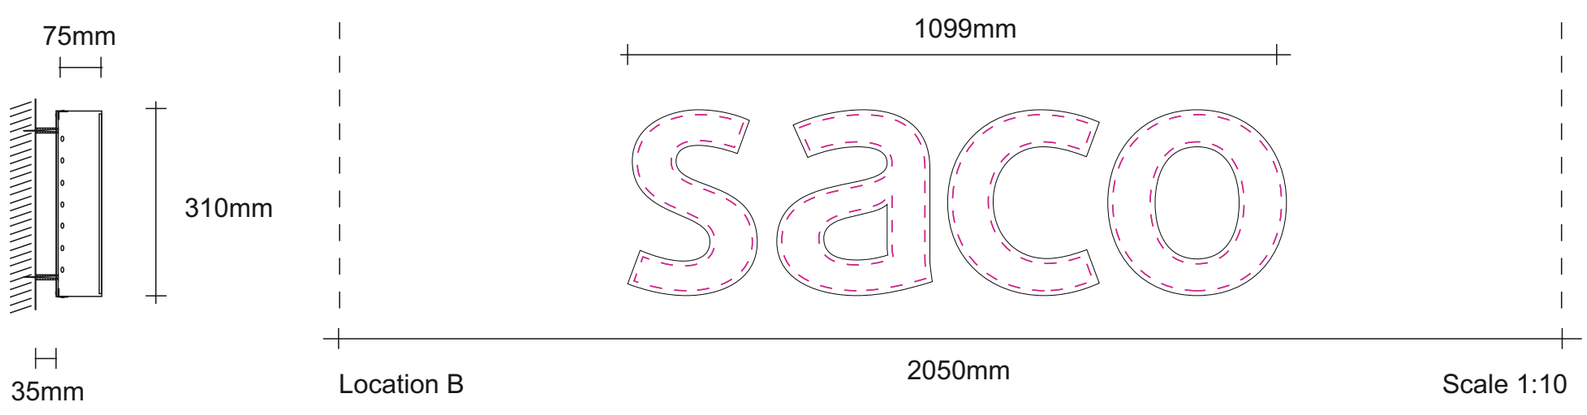



Notes

This drawing may be scaled for the purposes of Planning Applications, Land Registry and for Legal plans where the scale bar is used, and where it verifies that the drawing is an original or an accurate copy. It may not be scaled for construction purposes.
Always refer to figured dimensions. All dimensions are to be checked on site. Discrepancies and/or ambiguities between this drawing and information given elsewhere must be reported immediately to this office for clarification before proceeding. All drawings are to be read in conjunction with the specification and all works to be carried out in accordance with latest British Standards / Codes of Practice.

Rev	Date	Init	Notes	Chkd

Client

Drawing Originator

AWW inspired environments

London - 7 Birchin Lane, London, EC3V 3BW 020 7160 6000
Bristol - Rivergate House, Bristol, BS1 6LS 0117 923 2535
Plymouth - East Quay House, Plymouth, PL4 0HN 01752 261 282

RIBA Chartered Practice www.aww-uk.com

Project Title

Abacus Court, Saco Aparthotel
6 Minshull Street
Signage Planning Application

Drawing Title

Signage Details

Scale	Sheet	Drawn	Checked	Date
1:10	A3	MO	IJ	17/01/14

Status	Project No.		
Planning	3024		
Drawing Reference	Drawing No.		Revision
3024A	- 005		A