Do not scale from drawing, use figured dimensions & levels only. All dimensions & levels to be checked on site before commencing work and any discrepancies to be notified to C.A. immediately. If in doubt ask ?

ISO 9001 REGISTERED FIRM

LOCATION PLAN

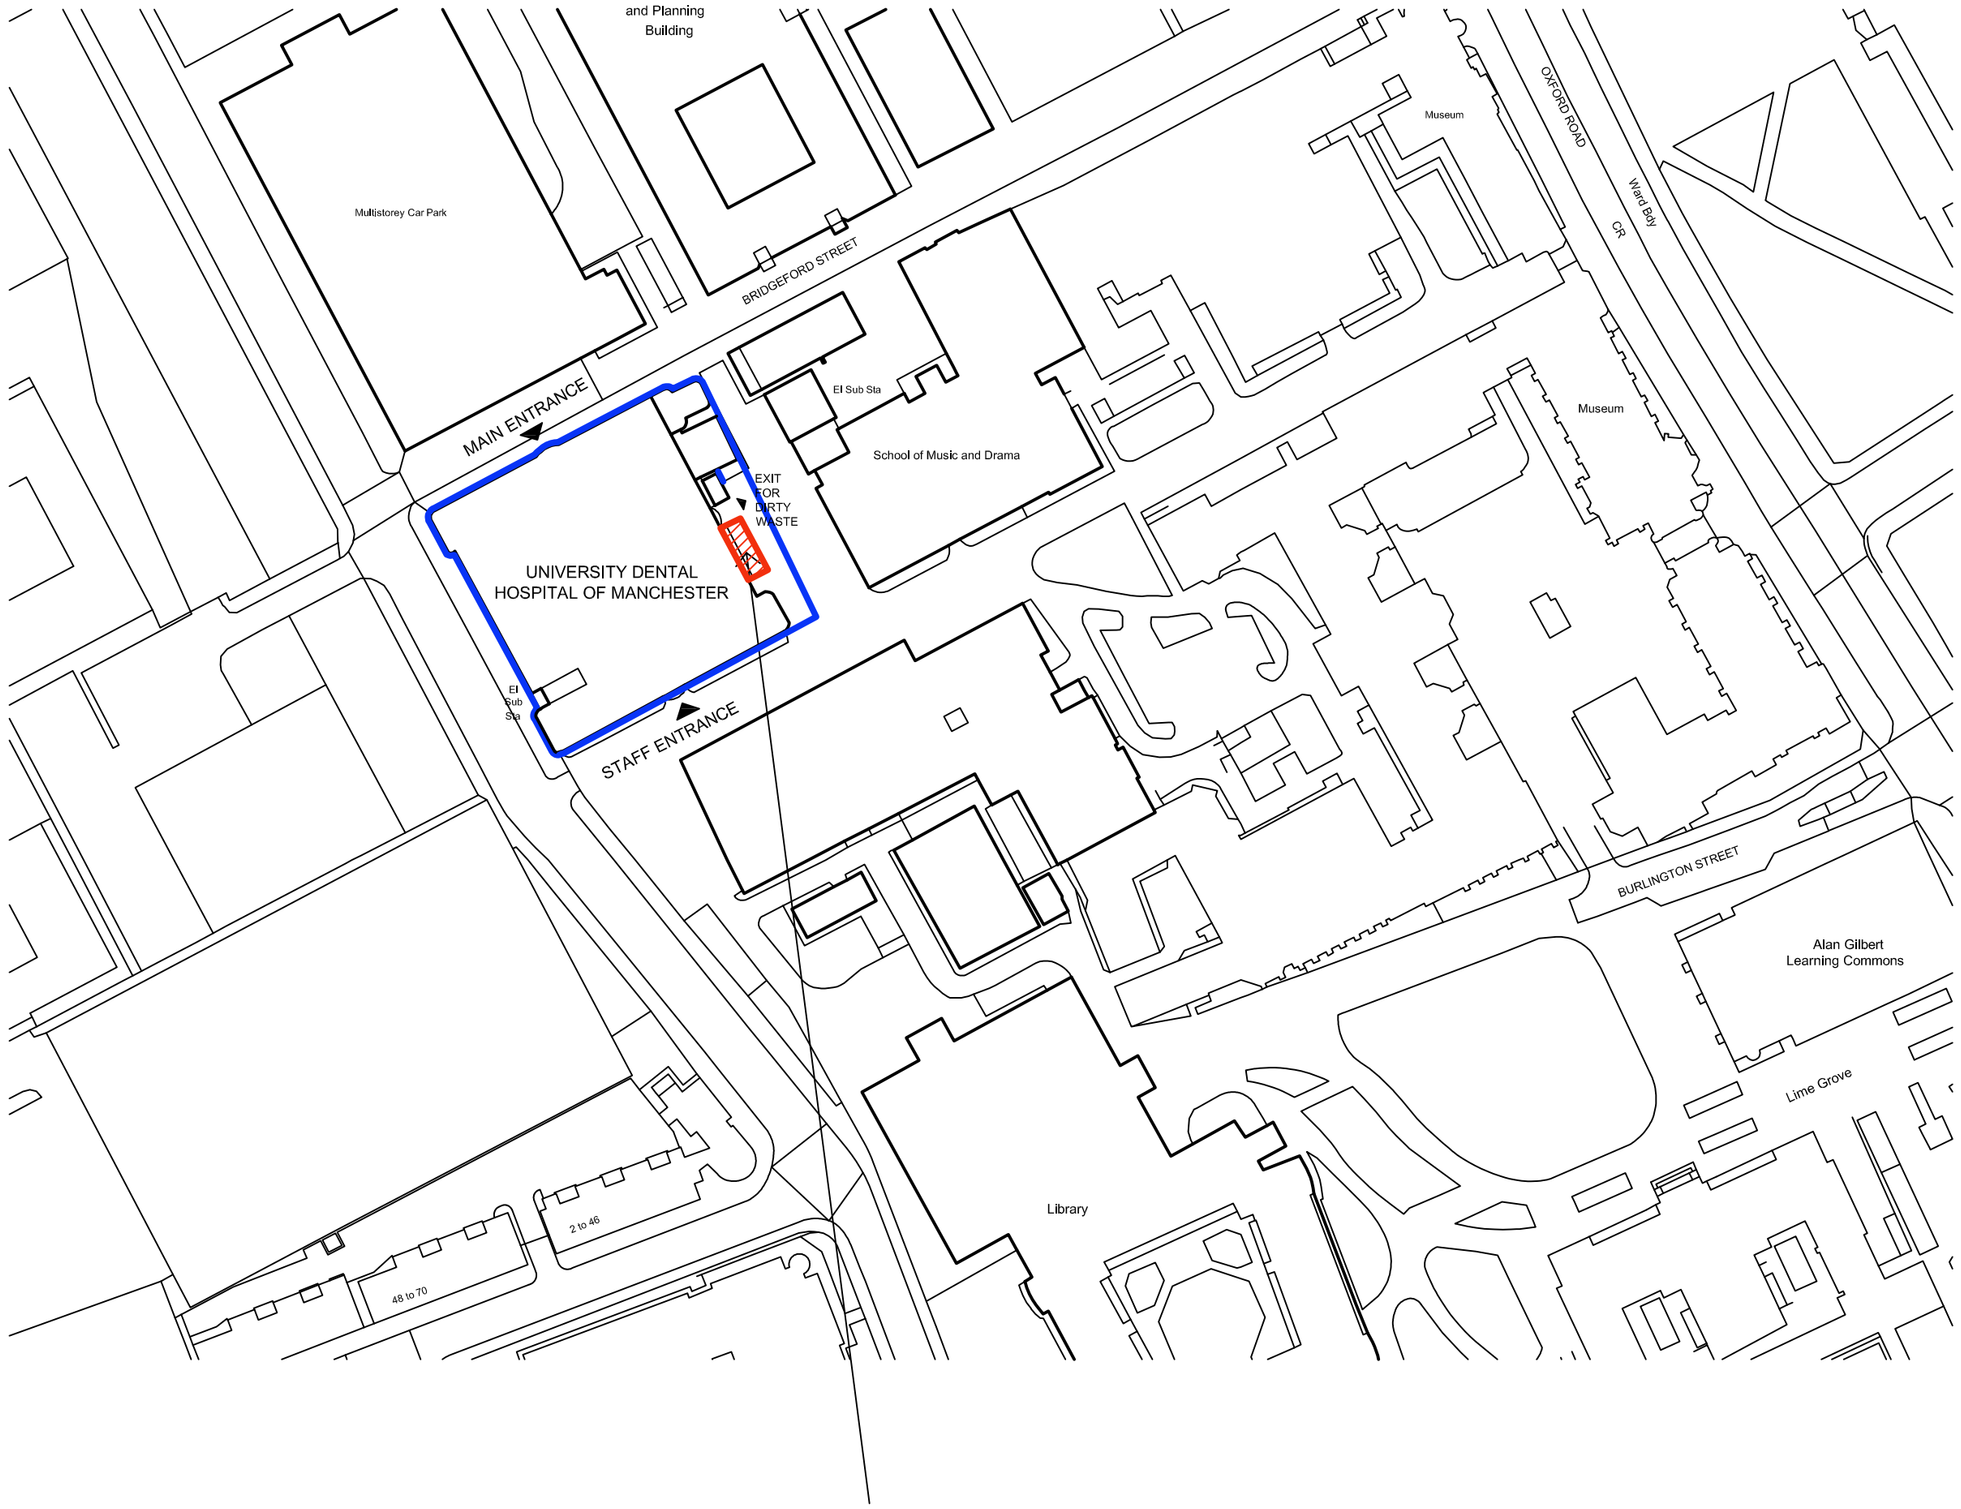

N

KEY

APPLICATION SITE

LAND OWNED BY APPLICATION

EXISTING PICTURES

EXISTING DUCTING TO BE REMOVED

EXISTING METAL FENCING

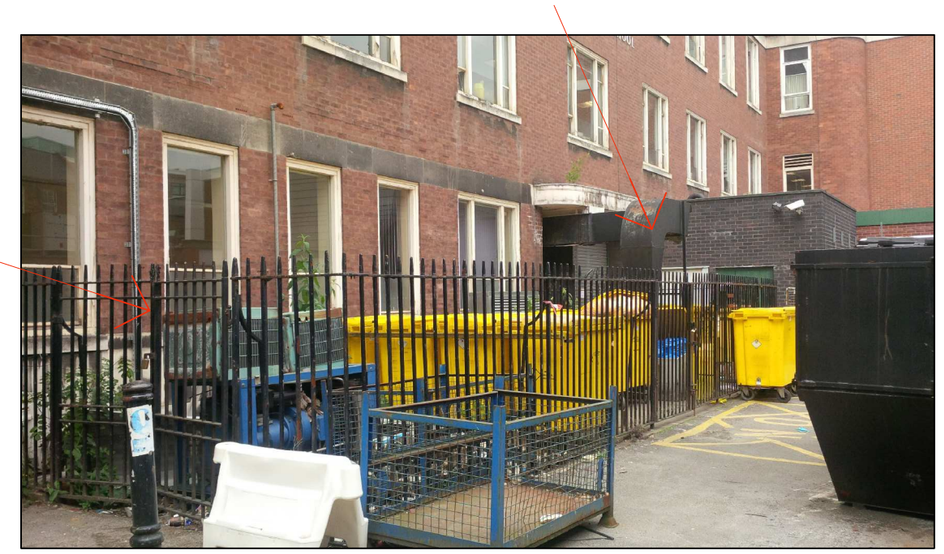

WASTE CONTAINERS



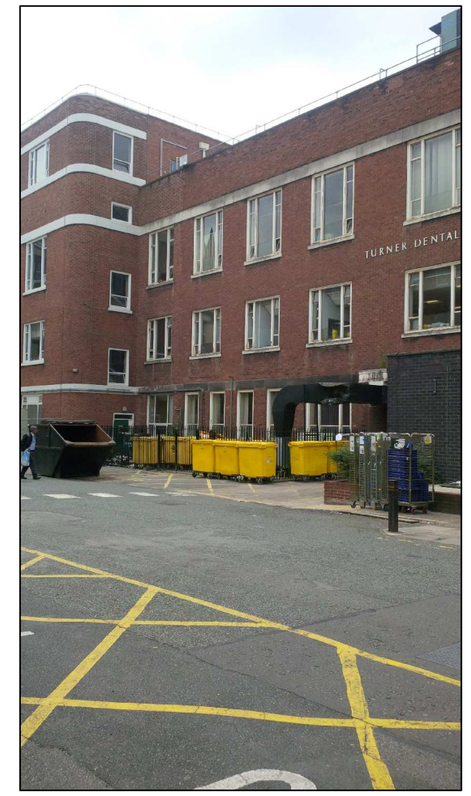

rev	comments	initials	date

merseydesigngroup

architects
interior designers
strategy planners
quantity surveyors
cdm co-ordinators

Mersey Design Group Ltd
Cleveland House
41 Shaw Street
Liverpool L6 1HL

telephone0151 207 9431
facsimile 0151 207 9447
e: mdg@merseydesigngroup.co.uk
w: www.merseydesigngroup.co.uk

client
Central Manchester University Hospitals NHS Foundation Trust

project
Turner Dental Hospital bins store and lift decommission
Manchester
University of Manchester

content
LOCATION PLAN

scale	sheet	date	drawn by	checked
1:1250	A2	08/04/14	MEC	MEC

project number	drawing number	rev
226-04	L(9)01	

purpose of issue
Information

Registered In England No. 2789905