


EXISTING EAST ELEVATION




EXISTING NORTH ELEVATION



EXISTING SOUTH ELEVATION




EXISTING WEST ELEVATION

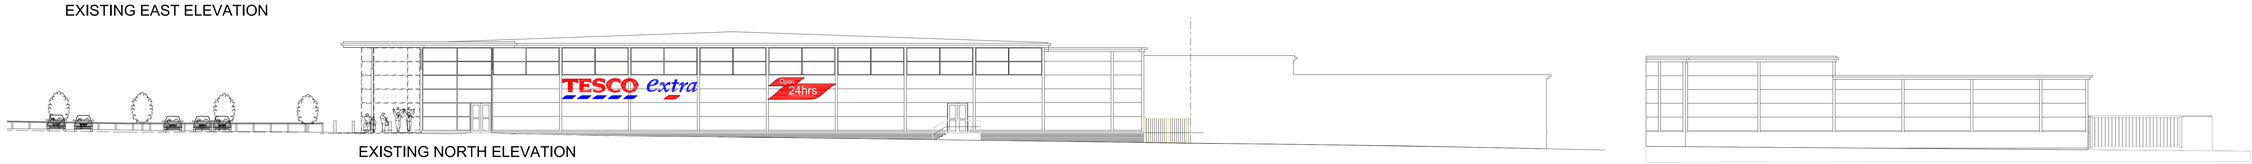


PROPOSED EAST ELEVATION

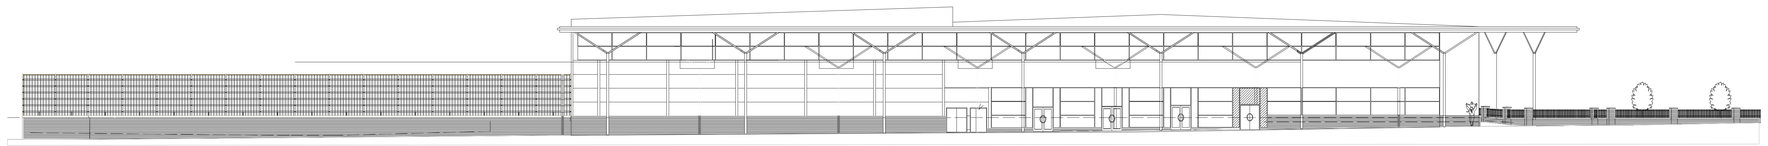


PROPOSED NORTH ELEVATION

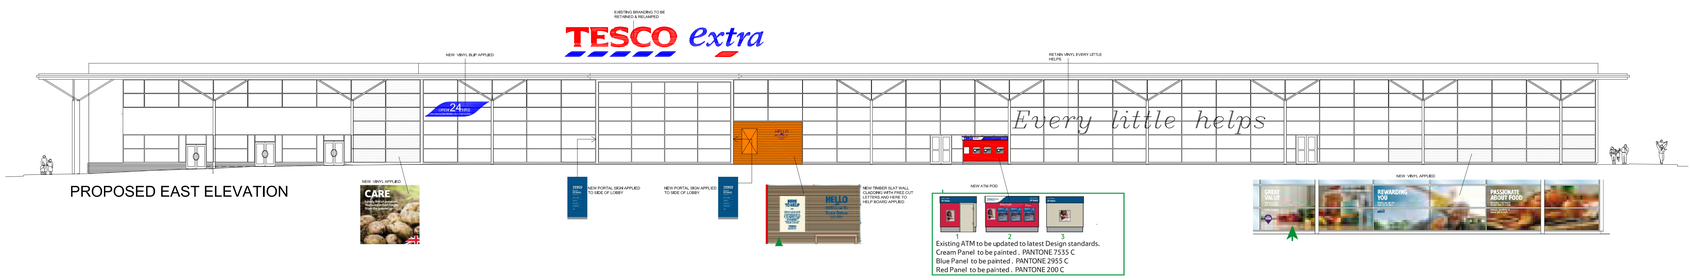


PROPOSED SOUTH ELEVATION

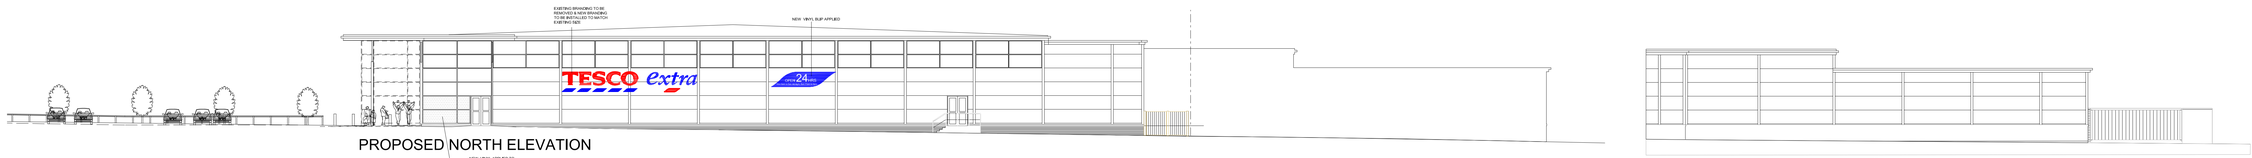


PROPOSED WEST ELEVATION

| REV | NOTE | DR | CH | DATE |
|---|---|---|---|---|

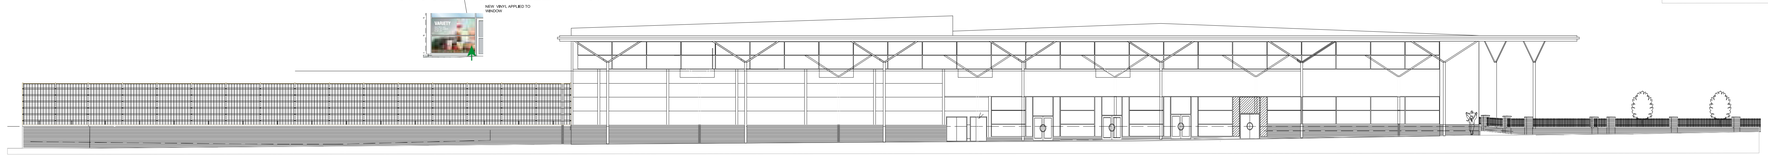DRAWING STATUS

| | | | |
|---|---|---|---|
| | SKETCH | | BUILDING REGS |
| | PRELIMINARY | | TENDER |
| | APPROVAL | | CONSTRUCTION |
| | PLANNING | | AS BUILT |

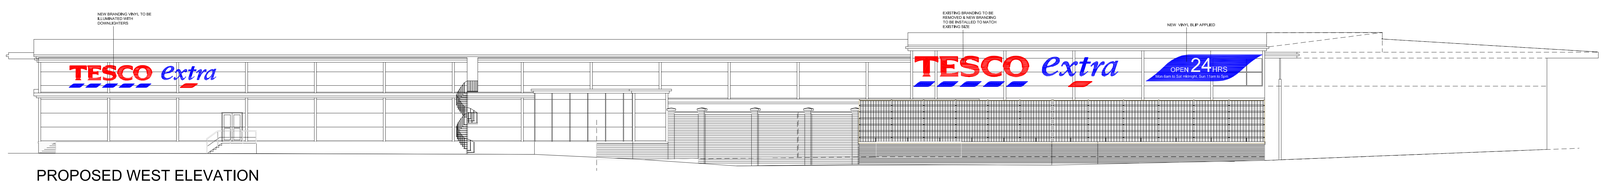darntonegs
BUILT ENVIRONMENT CONSULTANCY
LEEDS LONDON BRISTOL WARWICK
Leeds Office:
The Coach House, Monk Fryston Hall, Monk Fryston, Leeds, LS25 5DU
T: 01977 681001 F: 01977 681006 www.darntonegs.com

CLIENT
Tesco Stores Ltd

PROJECT
MANCHESTER GORTON

DRAWING
EXISTING & PROPOSED ELEVATIONS

SCALE @ A0
1:100/200

| DATE | DRAWN | CHECKED |
|---|---|---|
| JUNE 2014 | CB | MS |

9464 (20) 01

© COPYRIGHT. ALL RIGHTS RESERVED.
THIS DRAWING MUST NOT BE REPRODUCED WITHOUT PERMISSION.
THIS DRAWING MUST BE READ IN CONJUNCTION WITH ALL RELEVANT CONSULTANTS SPECIALIST DRAWINGS/INFORMATION.
THIS DRAWING MUST NOT BE USED FOR CONSTRUCTION UNLESS ISSUED FOR CONSTRUCTION.
ALL DIMENSIONS ON THIS DRAWING ARE IN MILLIMETRES UNLESS OTHERWISE STATED.
DO NOT SCALE FROM THIS DRAWING.

| | | |
|---|---|---|
| 0 | SCALE 1:50 | 5m |
| 0 | SCALE 1:100 | 10m |
| 0 | SCALE 1:200 | 20m |
| 0 | SCALE 1:500 | 50m |
| 0 | SCALE 1:1250 | 125m |