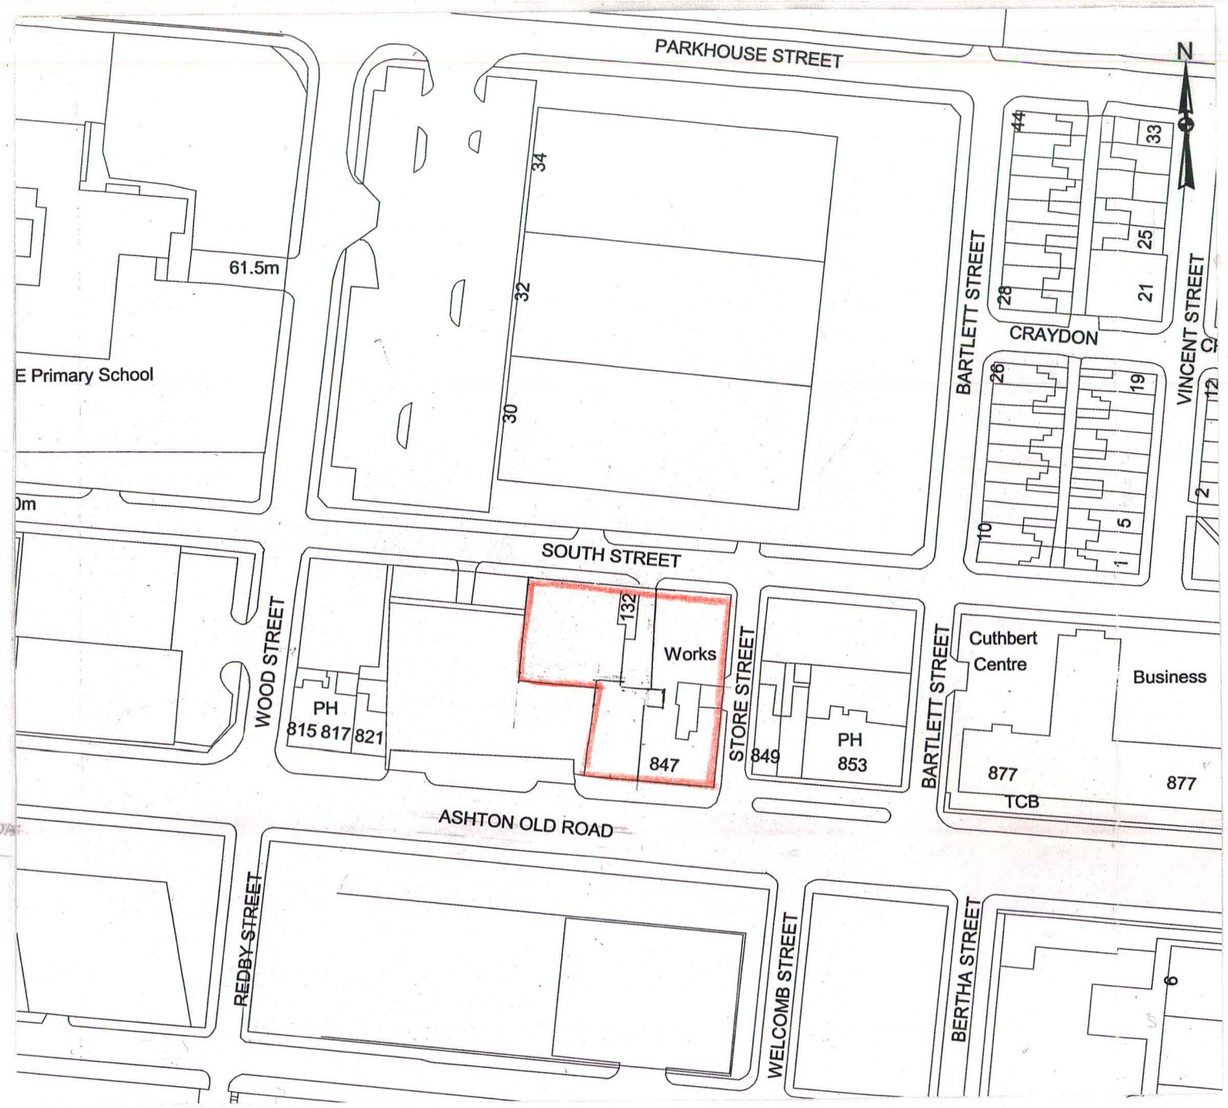


PLANNING AND
BUILDING CONTROL
26 MAR 2014

0 10 20 30 40 50m

REVISION		DATE	DR	CH

Architectural
Design
Partnership

Kirksyde
9 Castle Road
Colne
Lancashire BB8 7AR
Tel: 01282 861876

PROJECT
LAND AND BUILDINGS
AT SOUTH STREET
MANCHESTER

DRAWING TITLE


LOCATION PLAN


THIS DRAWING IS COPYRIGHT
THIS DRAWING IS NOT TO BE SCALED
ALL DIMENSIONS TO BE CHECKED ON SITE
BEFORE COMMENCEMENT OF WORK
ADP TO BE NOTIFIED OF ANY ERRORS

DRAWN K J NOLAN DATE MARCH 2014

CHECKED SCALE 1: 1250

DRAWING NO
503/3

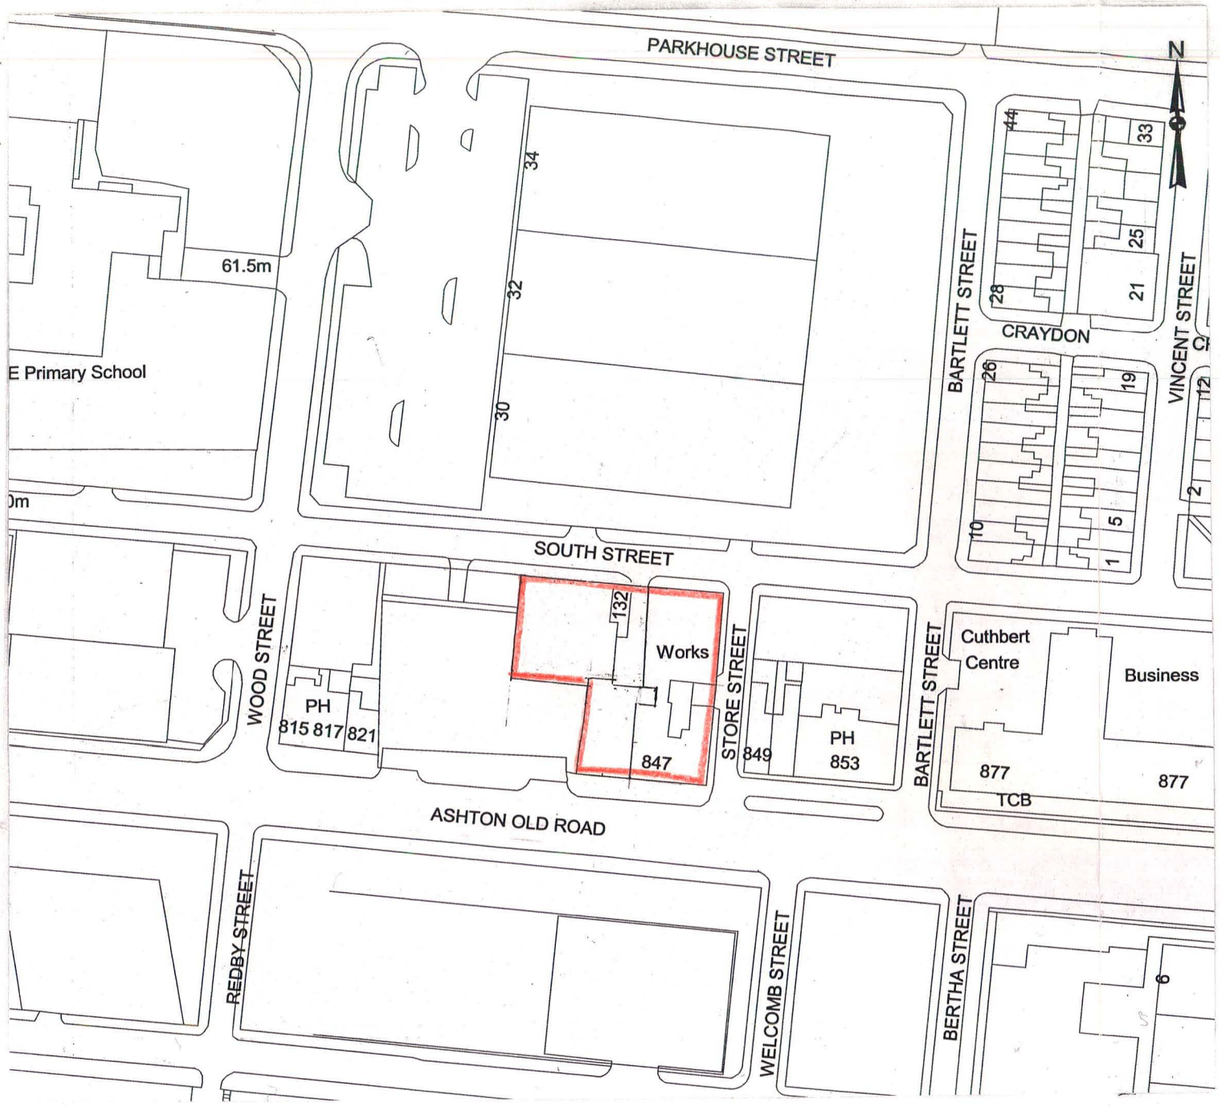

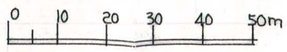

PLANNING AND
BUILDING CONTROL
26 MAR 2014

REVISION		DATE	DR	CH

Architectural
Design
Partnership

Kirksyde
9 Castle Road
Colne
Lancashire BB8 7AR
Tel: 01282 861876

PROJECT
LAND AND BUILDINGS
AT SOUTH STREET
MANCHESTER

DRAWING TITLE

LOCATION PLAN

THIS DRAWING IS COPYRIGHT
THIS DRAWING IS NOT TO BE SCALED
ALL DIMENSIONS TO BE CHECKED ON SITE
BEFORE COMMENCEMENT OF WORK
ADP TO BE NOTIFIED OF ANY ERRORS

DRAWN K J NOLAN DATE MARCH 2014

CHECKED SCALE 1: 1250

DRAWING NO
503/3