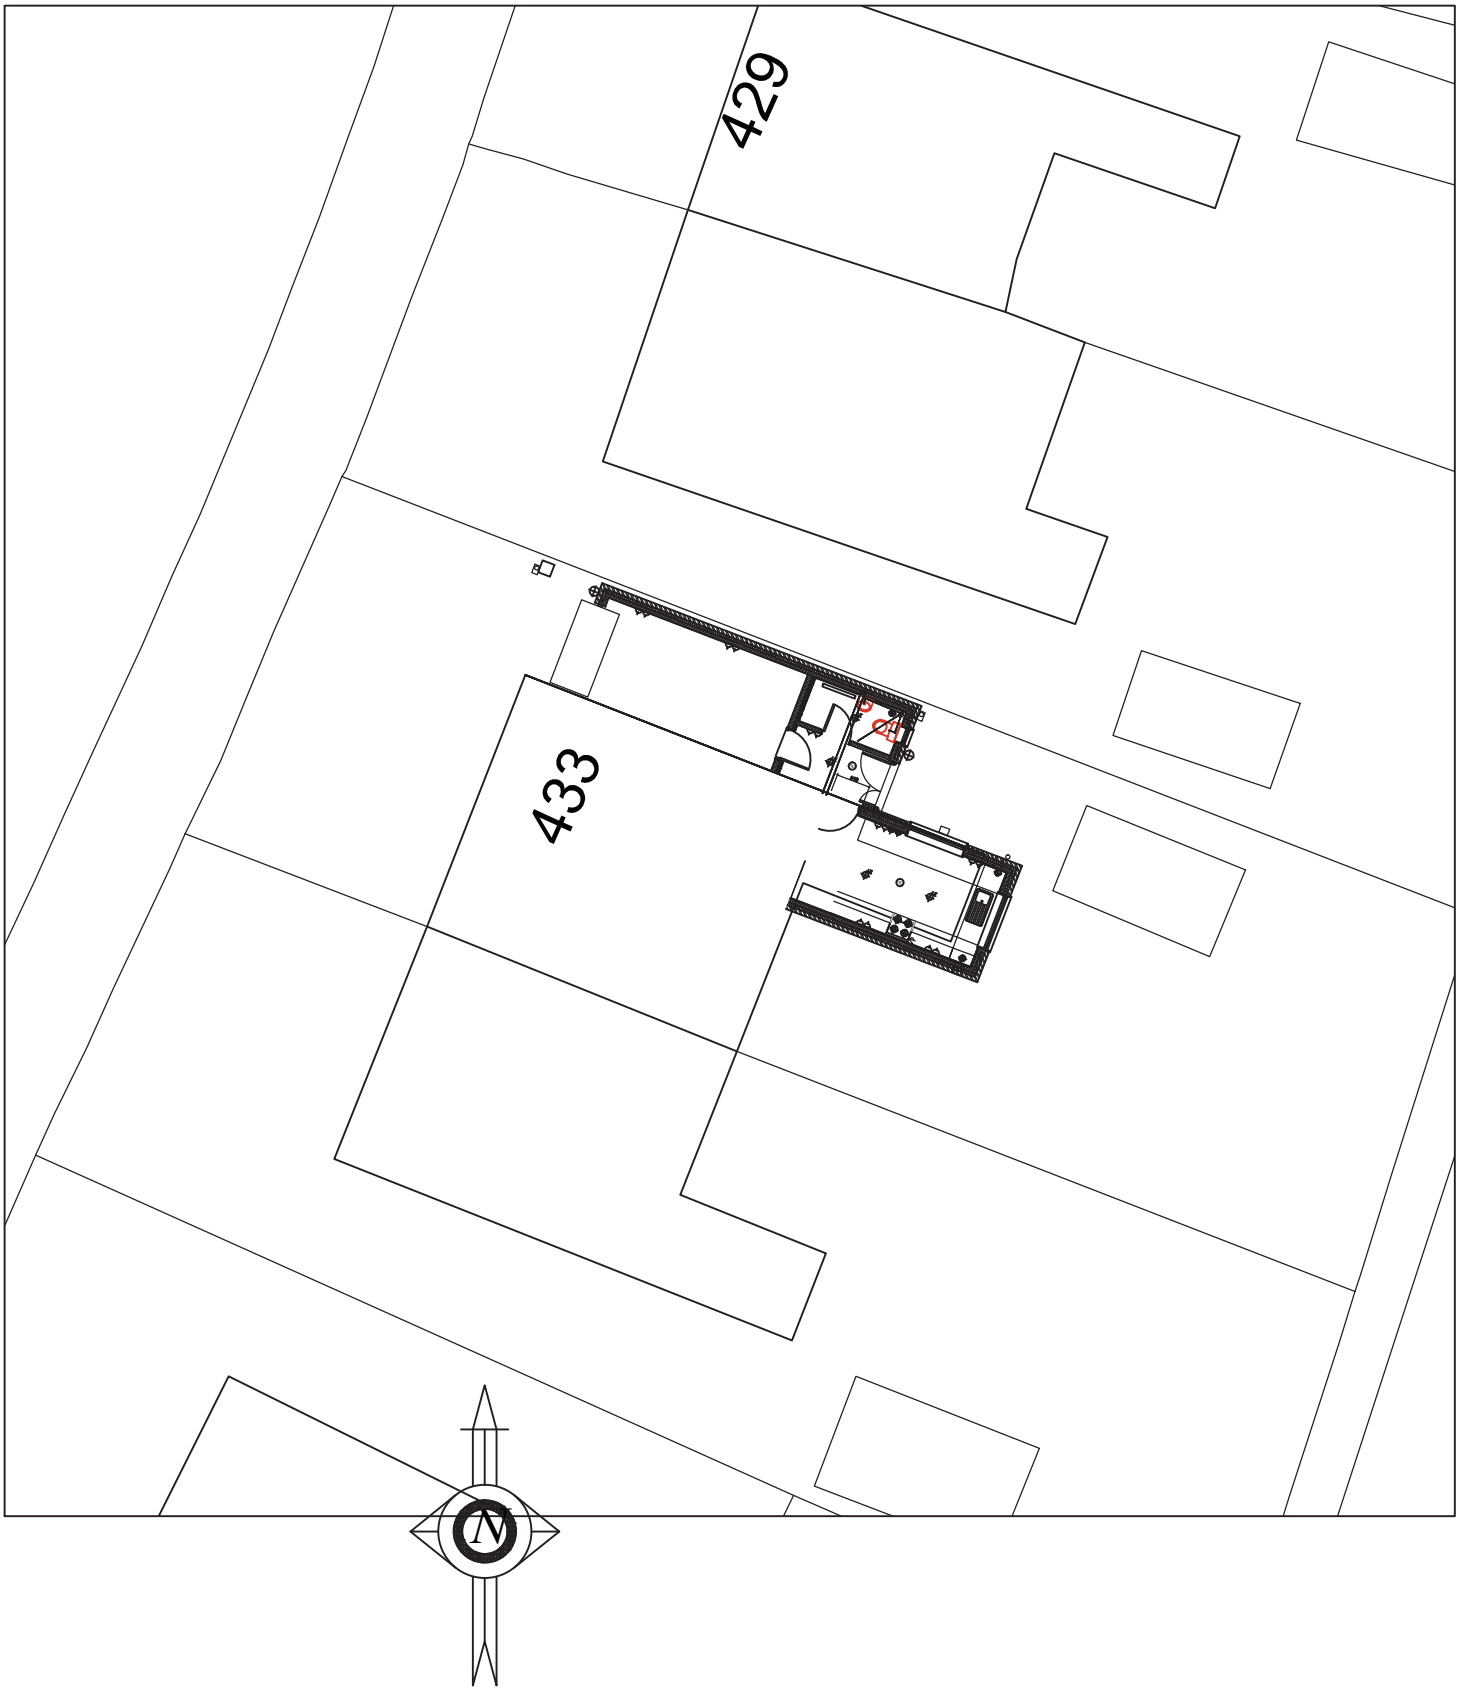

LOCATION PLAN
scale 1: 200

TITLE. PROPOSED GABLE AND REAR TWO STOREY EXT.N		
REV.	DRG.NO. JPP / 433_010	CLIENT Mr A. MALKIE 433 PARRSWOOD ROAD DIDSBURY, MANCHESTER, M20 5NE
DATE JUNE 2014	SCALE 1:200@A4	

JPP DESIGN SERVICES LTD
122 STOCKPORT RD
GEE CROSS, HYDE.
SK 14 5RA
Tel No. 0161-368-4250
Mob No. 07703 348857
Email john@jppdesign.com