




SIDE ELEVATION | FRONT ELEVATION | SIDE ELEVATION | REAR ELEVATION

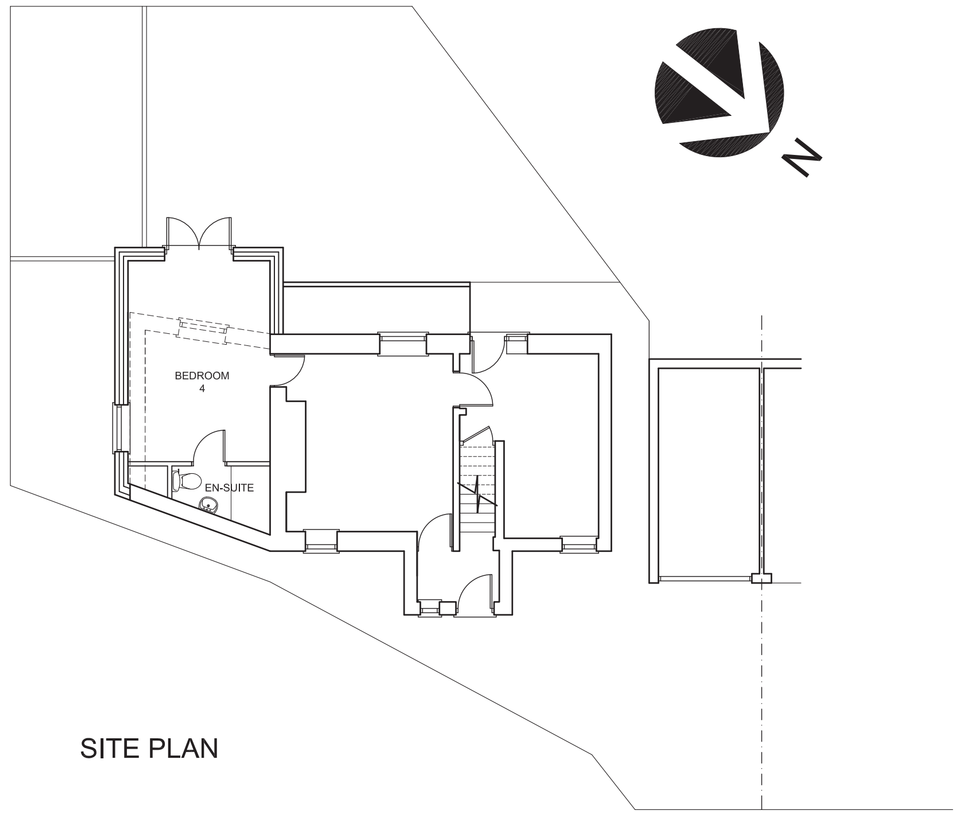


SITE PLAN

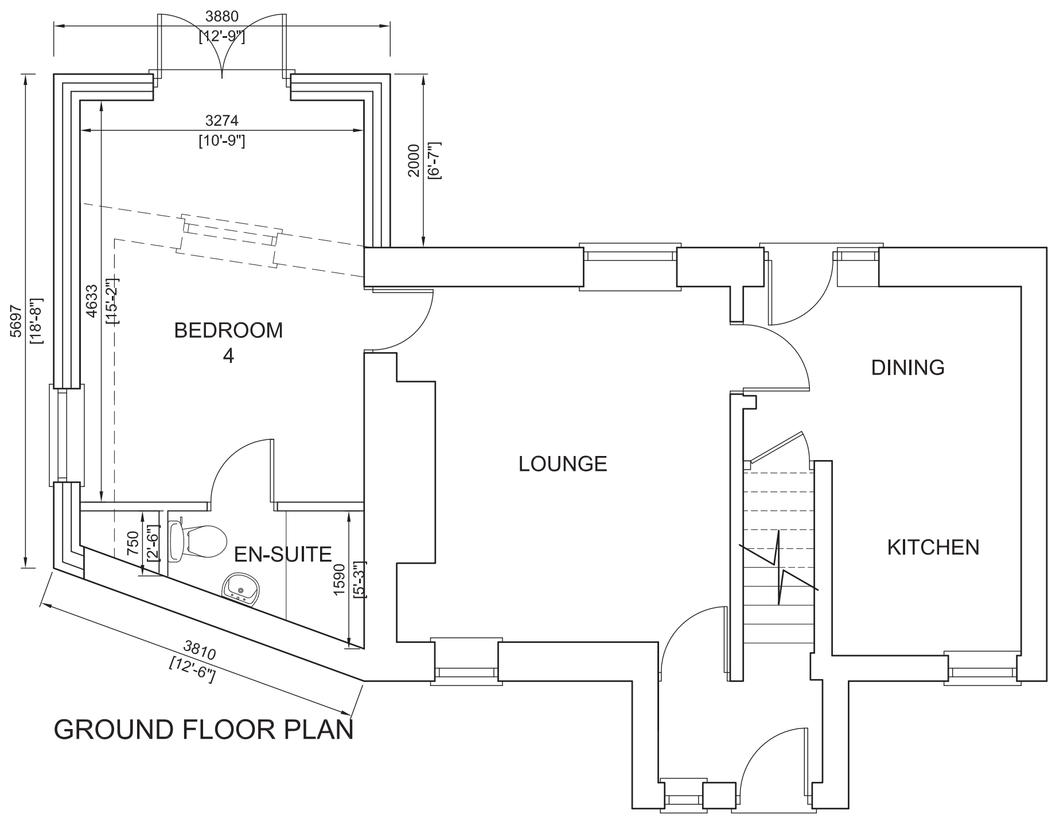


GROUND FLOOR PLAN

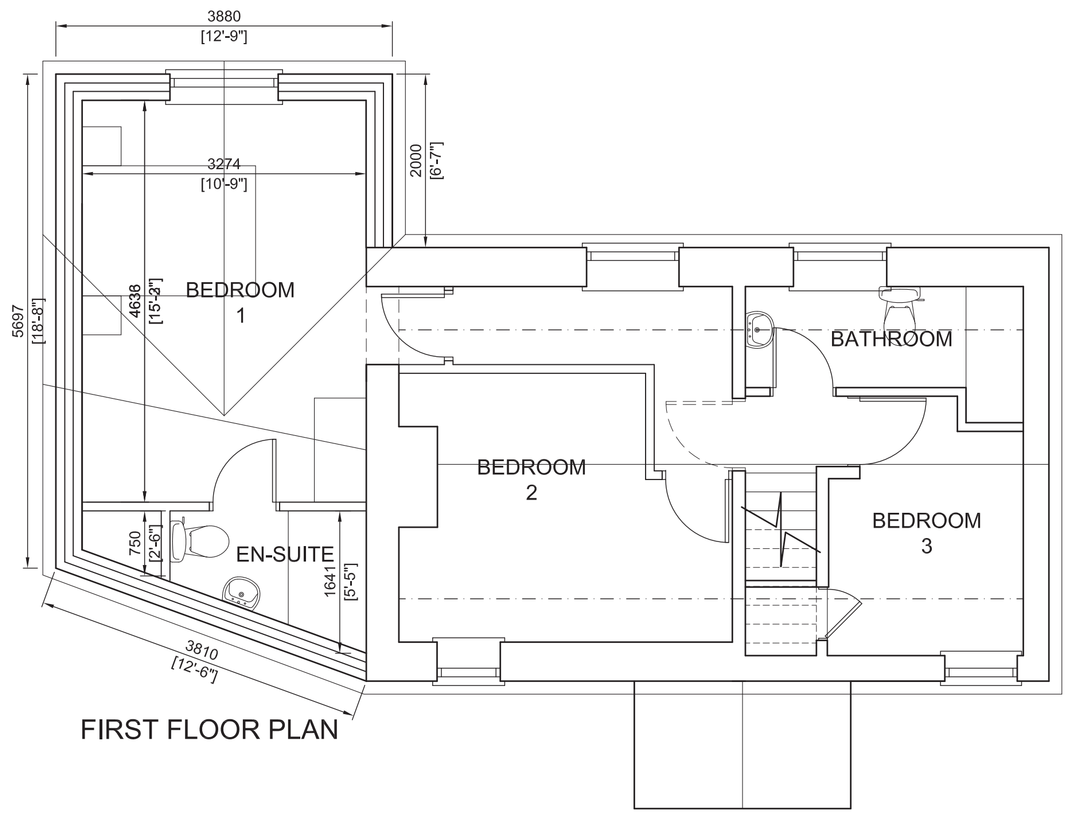


FIRST FLOOR PLAN

| | | | |
|---|---|---|---|
| C | PLANNERS REVISIONS | SMcK | 21.06.2014 |
| B | CLIENTS REVISIONS | SMcK | 03.05.2014 |
| A | CLIENTS REVISIONS | SMcK | 30.04.2014 |
| AMENDMENTS | | I | DATE |

JOB

PROPOSED SIDE EXTENSIONS
4 BELCROFT CLOSE
NORTHENDEN
MANCHESTER
M22 4XE

CLIENT

Mr G JAMES

SUBJECT

PROPOSED PLANS &
ELEVATIONS

| | | | |
|---|---|---|---|
| DRAWN | | DATE | 26.04.2014 |
| CHECKED | | SCALE | 1:100 - ELEVS<br>1:50 - PLANS<br>1:100 - SITE PLAN |
| APPROVED | | | |
| JOB No. | DRG No. | AMENDMENT | |
| 0148 | 02 | C | |

0 1 2 3 4 5 m

SCALE 1:50

0 5 10 m

SCALE 1:100