Location Plan: Next - Manchester Arndale

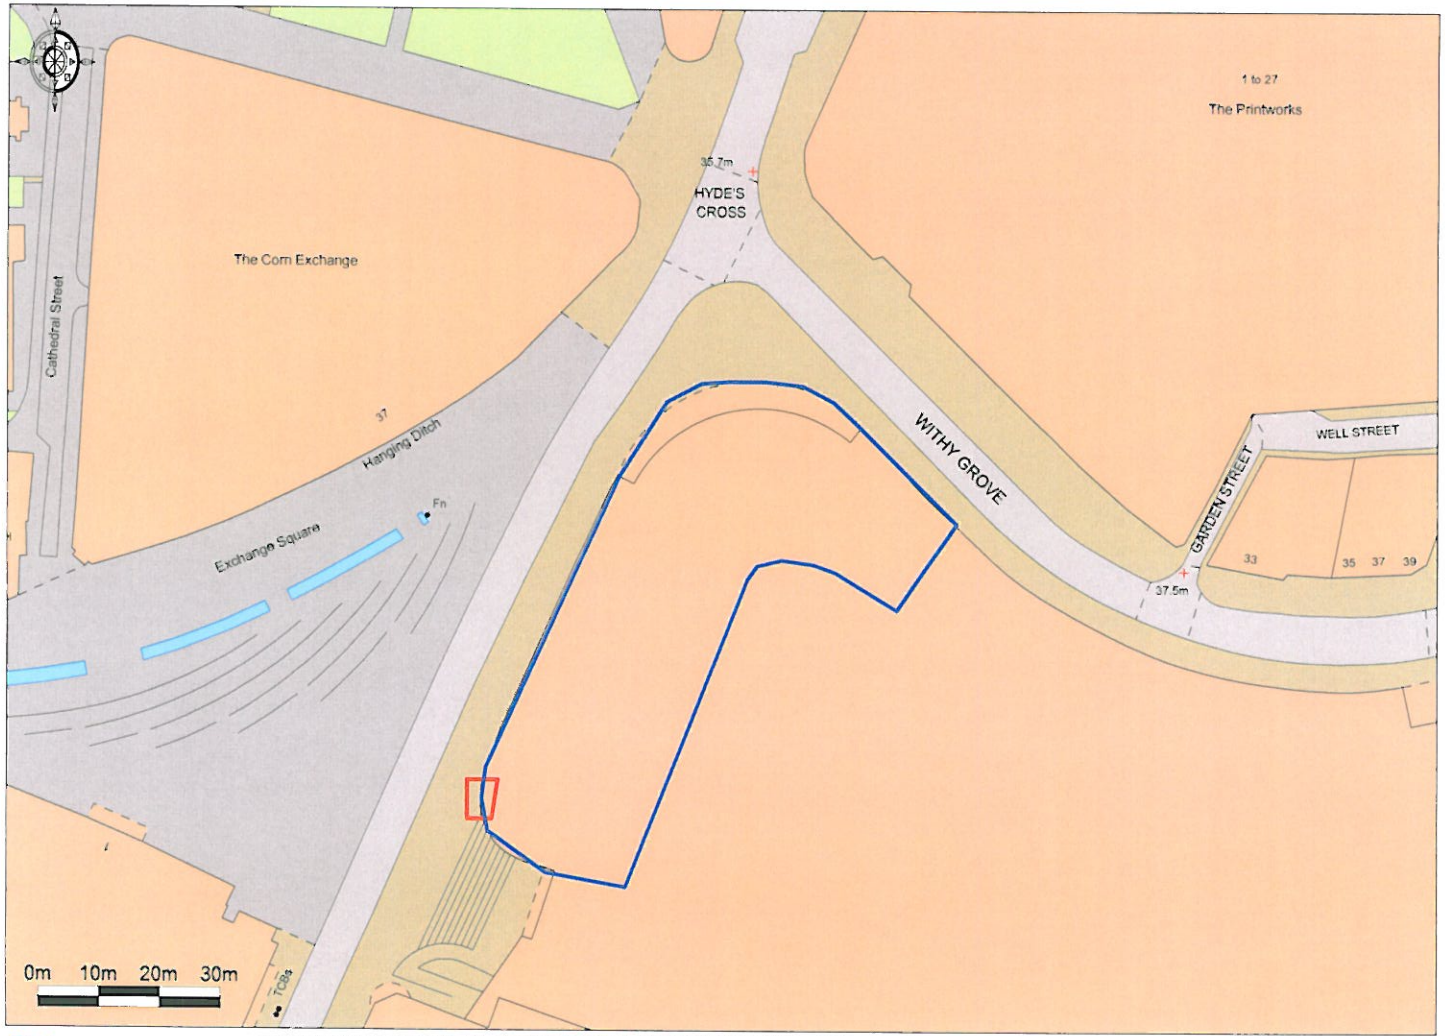

Promap®
Ordnance Survey © Crown Copyright 2014. All rights reserved. Licence number 100022432. Plotted Scale - 1:1250