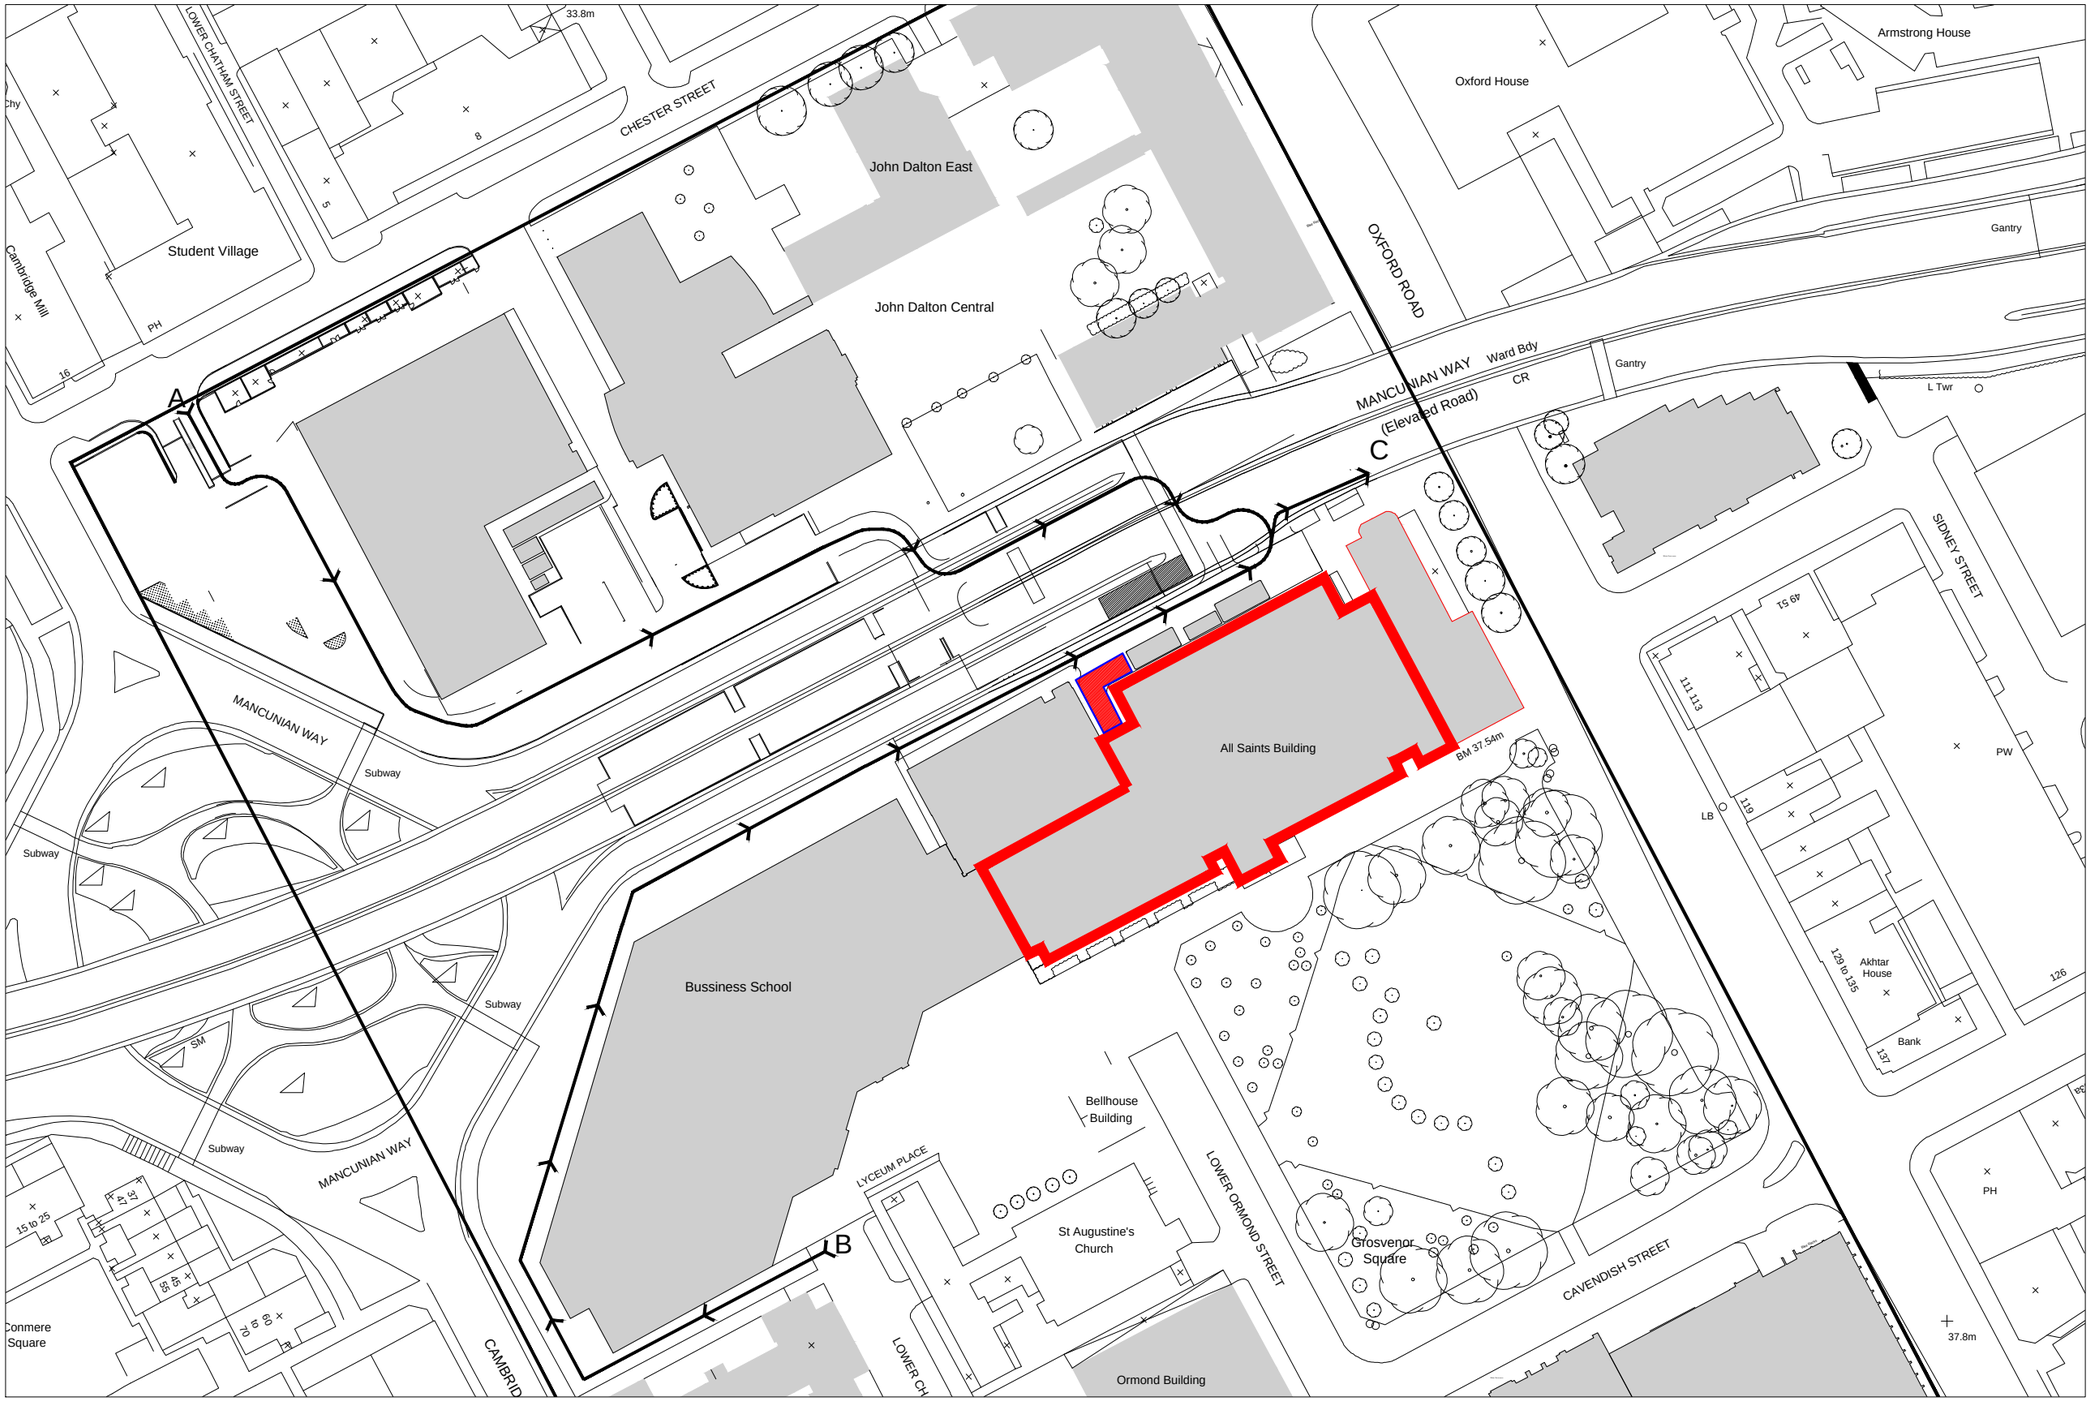

NOTES

1. Do not scale
2. All dimensions to be checked on site.

Site

ALL SAINTS

Revisions

TENDER ISSUE

—

Address

Capital Project Office
All Saints Building
Manchester
M15 6BX

Telephone 0161 247 2882
Fax 0161 247 6346

Project

SIR KENNETH GREEN LIBRARY 5th FLOOR

Drawing

Existing Roof Plan

Drawn	Scale	Date	Project No.	Drawing No.	Revision
PK	1:1250 @ A3	19.05.2014	126	GA10	

R:\Financial&Legal\CapProj\100 Man\126 Library phase III\126.3 Architect &Design Team\CPO assistant\05 detailed