
Not to scale

Collins 27494

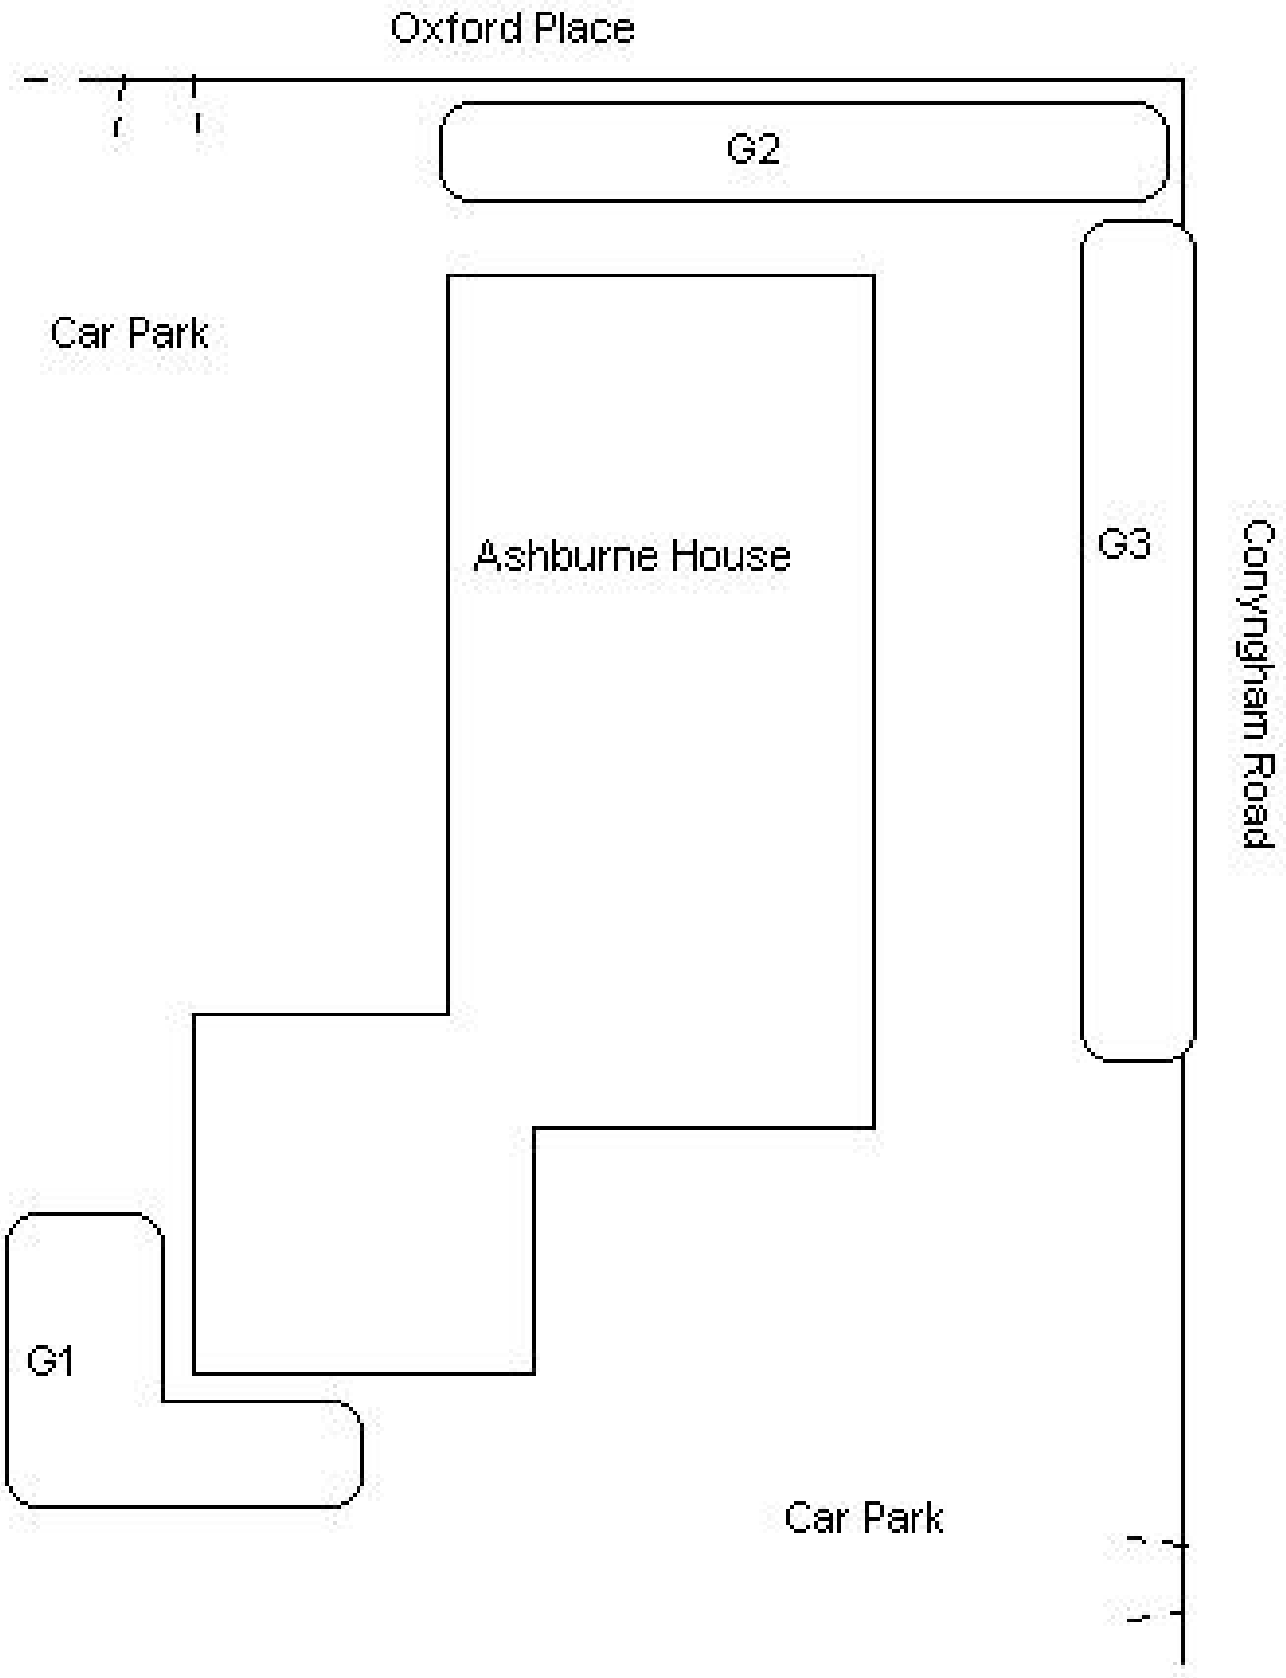

Proposed tree work:

G1 Group - Reduce to give 2 to 3m building clearance

G2 & G3 Groups - Crown lift to give 2.5 to 3m ground clearance