

Existing Plan 1:100 @ A1

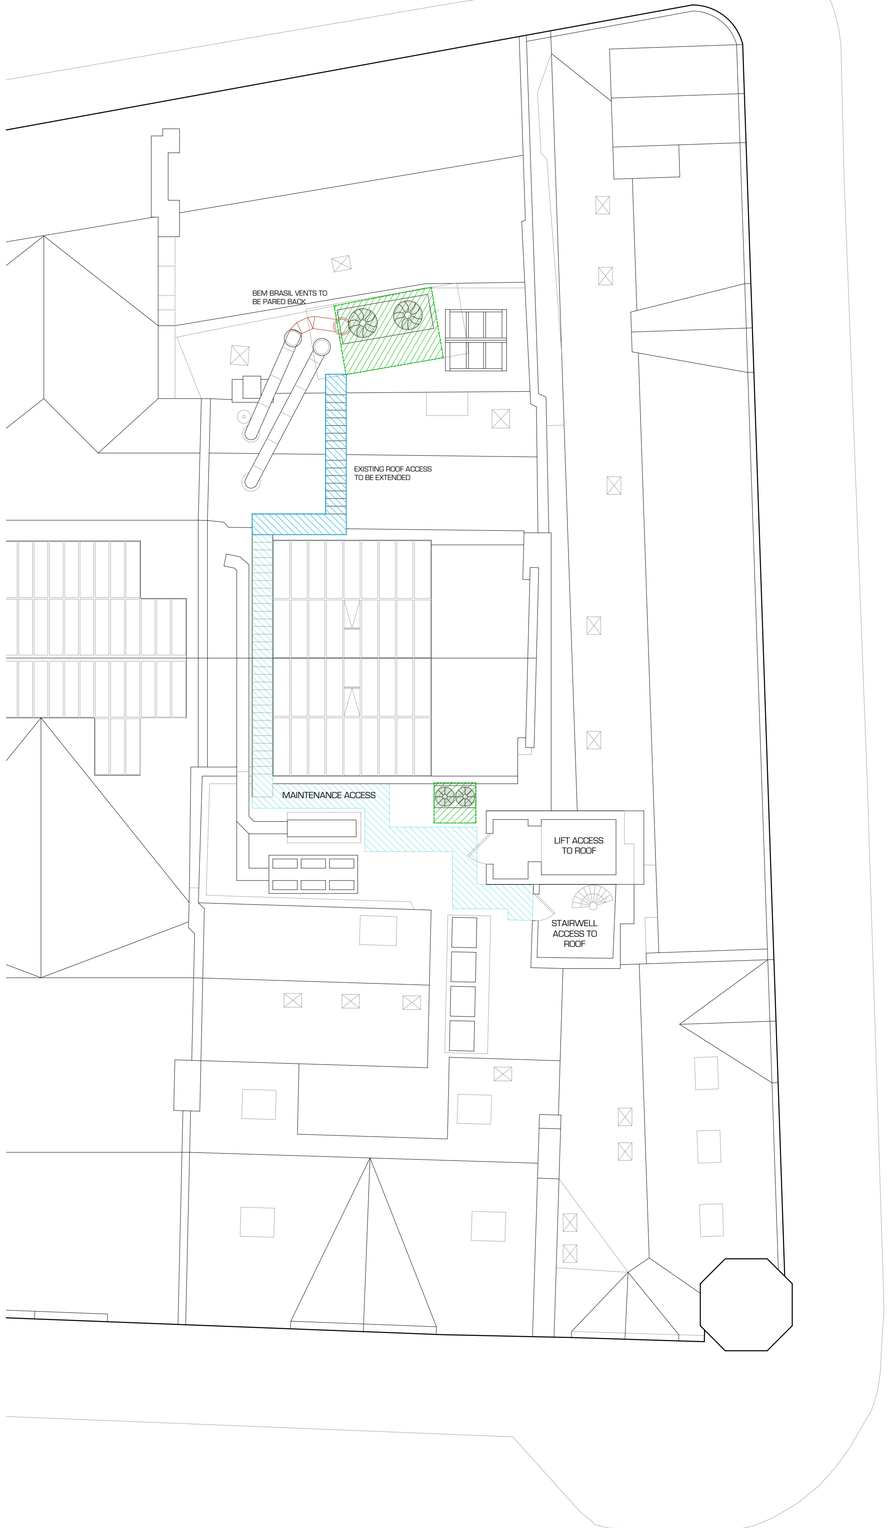

Proposed Plan 1:100 @ A1

NORTH

	Revision	Date	By	Chk
A	Revised solution following advice from Cube LLP and alternative plant details from Space Engineering	19/09 2014	RD	

THIS REGISTER LISTS THE RESIDUAL HAZARDS RELATING TO THE WORKS SHOWN THAT HAVE BEEN IDENTIFIED THROUGHOUT THE DESIGN PROCESS AND IS NON-EXHAUSTIVE

SIGNIFICANT RESIDUAL HAZARDS	To be read in conjunction with AMCA Architects Design Residual Risk Register
E? P?	

Do Not Scale Dimensions from Drawings.
All dimensions to be verified on site, and any discrepancy to be notified to the Architect.

AMCA ARCHITECTS
Castlecroft Business Centre Tom Johnston Road
Dundee DD4 8XD
T: 01382 774111 F: 01382 739382
mail@amcaarchitect.co.uk

TESCO express

Drawn by	Checked by	Date	Scale
RD	AJM	01.10.13	Various @ A1

Job
Tesco Express
118 Deansgate
Manchester

Drawing
Roof Plan
Indicating Location of Plan
Existing and Proposed

Tesco Proj No.	AMCA Job No.	Drawing No.	Rev.
-	2820	PL_05	A

CAD Ref: 2820 Deansgate Master.dwg