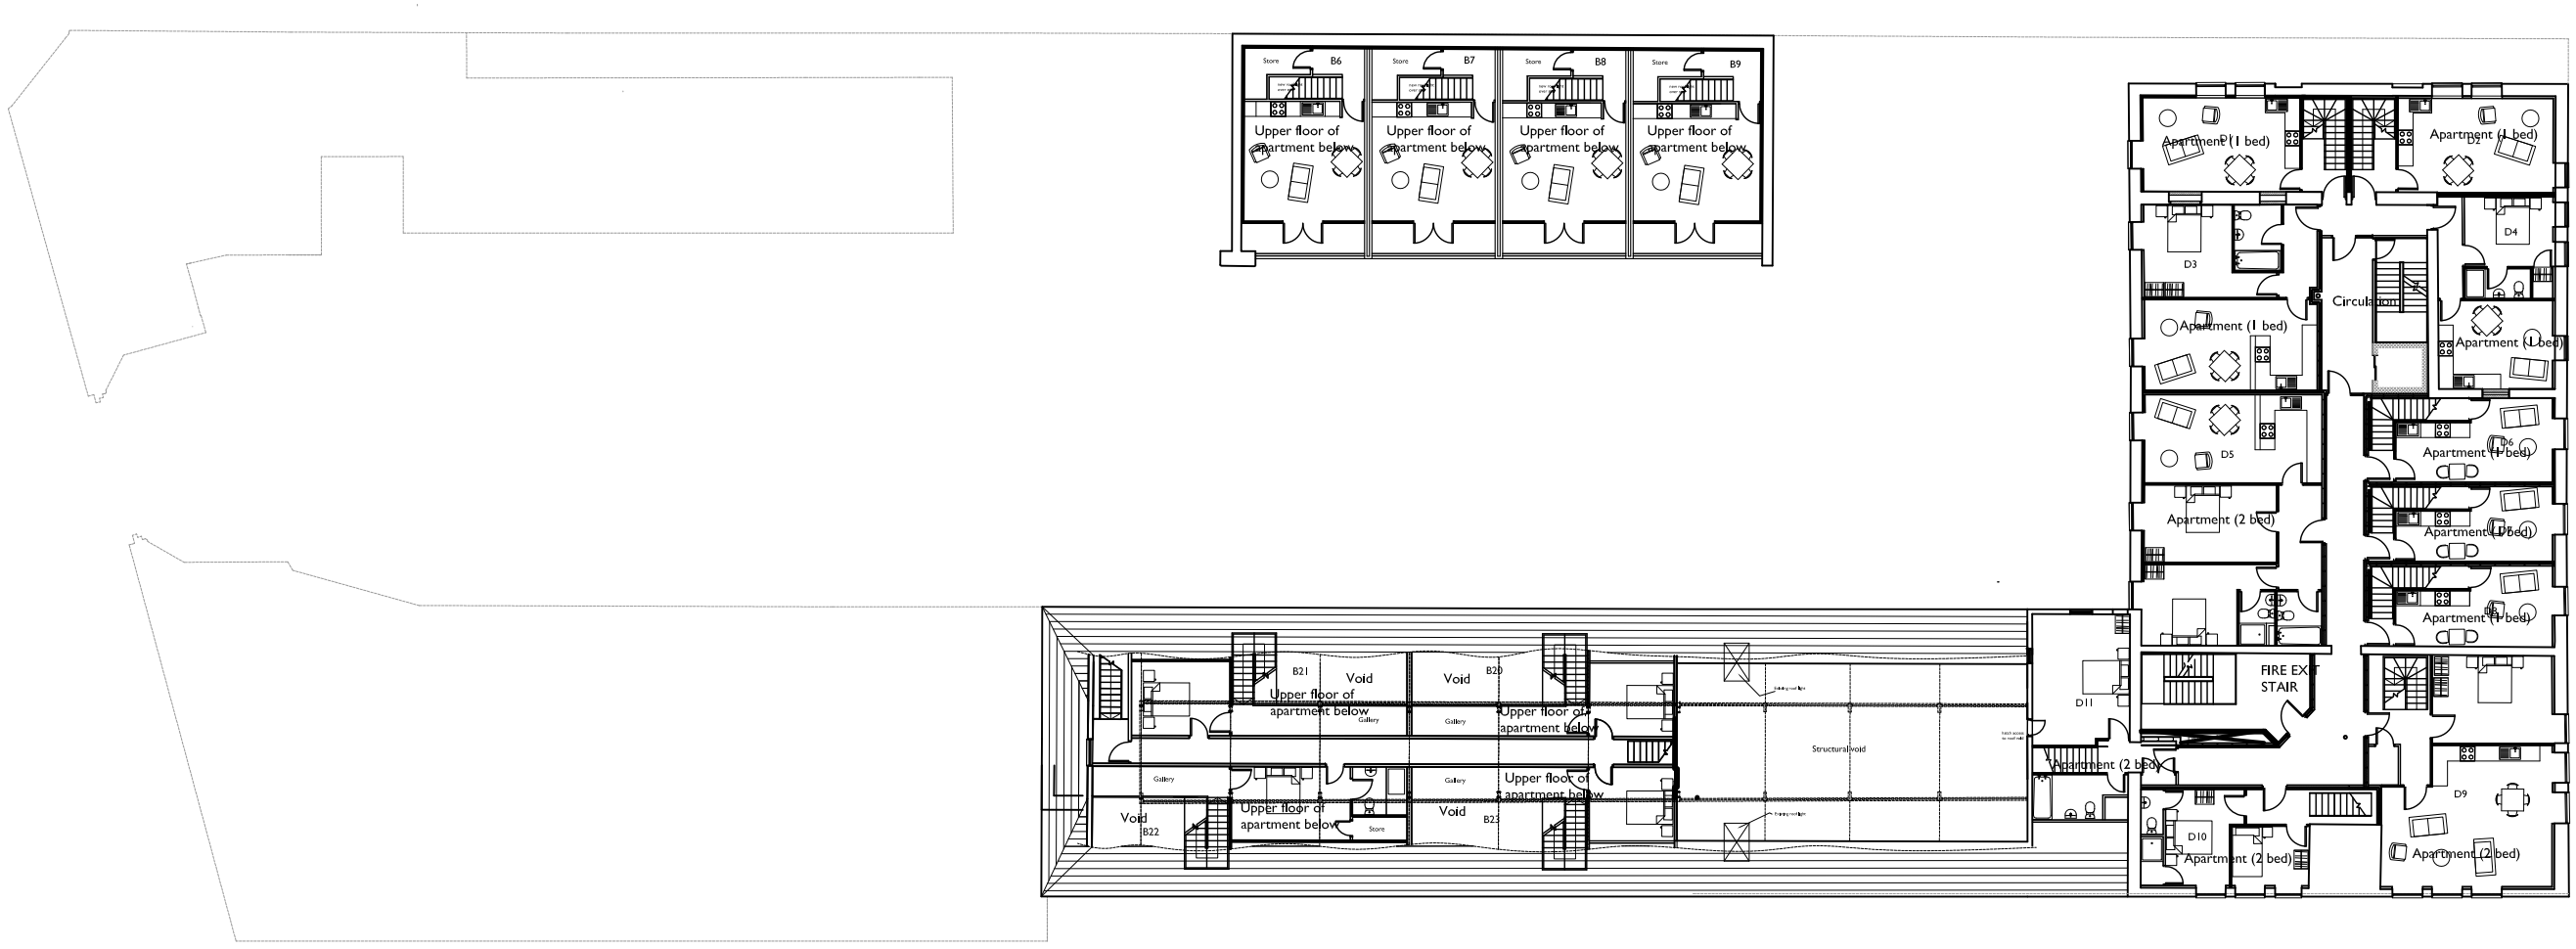


scale [metres]

LEVEL TWO

Apartments (1 bed) 7

Apartments (2 bed) 4

REVISION	AMENDMENTS	DATE	CHKD
A	Layouts added	15 Mar 13	
B	General update June '13	28 June 13	
C	Flat numbers updated, Flats B20-23 Revised. (previous Level '2' ommitted - 3 renamed as 2)	4 Sep 13	
D	Aptmnts D1-D8, top floor of B20-23 re-designed.	21 Oct 13	
E	Amended to suit Planning requirements and re-issued.	25-06-14	

Proposed Accommodation
Former Hyde's Brewery
Moss Side

SCALE 1:300 A3

CONTRACTORS MUST VERIFY ALL DIMENSIONS ON SITE BEFORE COMMENCEMENT OF ANY WORK OR PREPARING MANUFACTURING DRAWINGS
DO NOT SCALE FROM THIS DRAWING
ANY DISCREPANCIES ON THIS DRAWING ARE TO BE NOTIFIED TO THE ARCHITECT IMMEDIATELY
HATTRELL DS ONE ARCHITECTS LLP COPYRIGHT

DATE March '13 DRAWN BY mjbs/ec

APPROVED BY ISSUED TO SITE

Level Two 2350-01-04 E

HATTRELL DS ONE Architects LLP
CHARTERED ARCHITECTS
MANCHESTER COVENTRY
ARTHUR HOUSE CHORLTON STREET MANCHESTER M1 3EJ
TELEPHONE 0161 236 3521 FACSIMILE 0161 228 7801
e-mail: design@hattrelldsone.co.uk / www.hattrelldsone.co.uk
1 COPTHALL HOUSE STATION SQUARE COVENTRY CV1 2FQ
TELEPHONE 02476 226 446 FACSIMILE 02476 520 460