


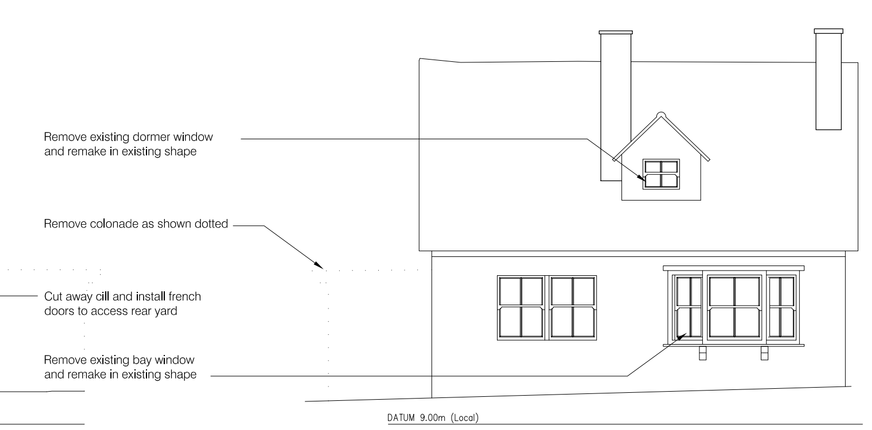






Proposed Elevations Scale 1:100





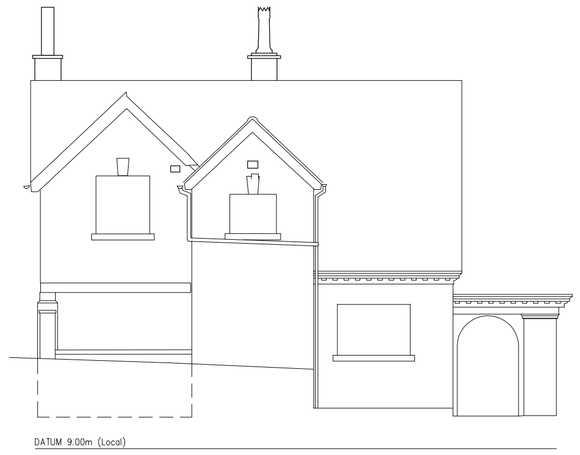






Existing Elevations Scale 1:100

Proposed Section A-A


Scale 1:100

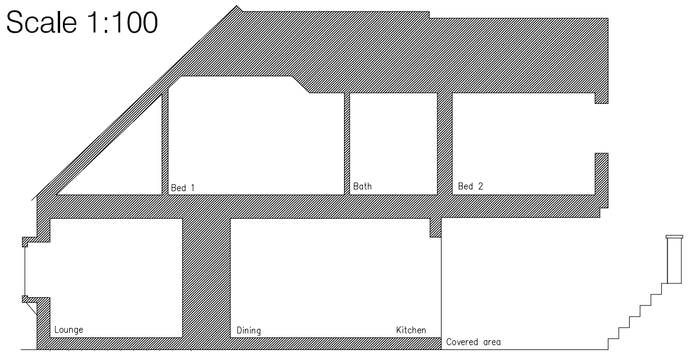


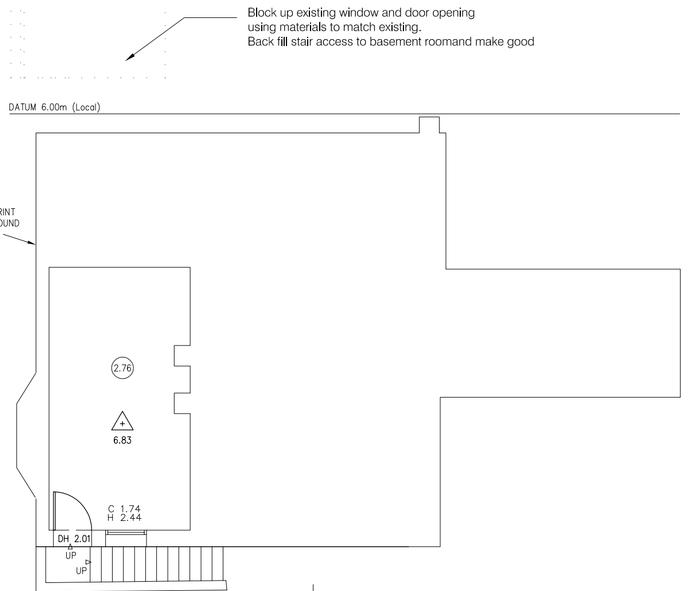

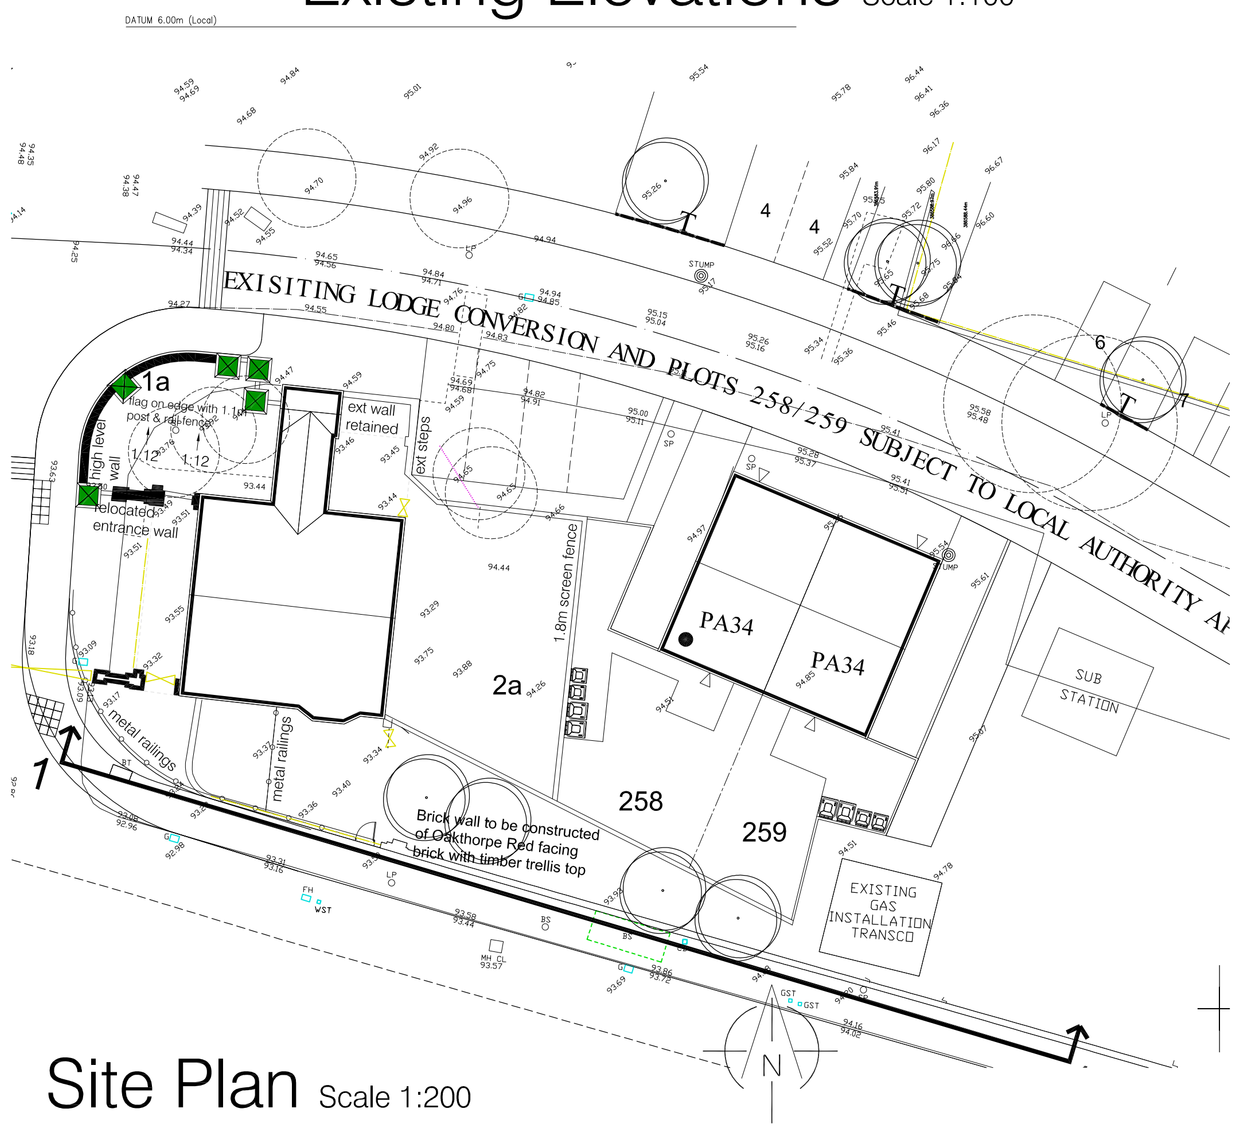


Site Plan Scale 1:200

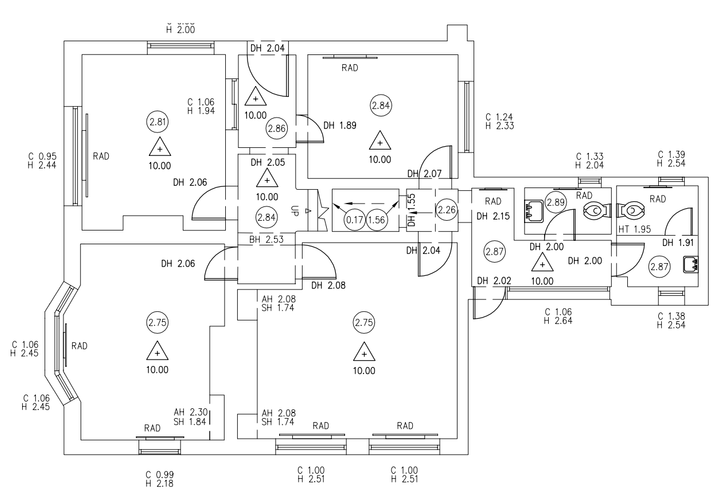


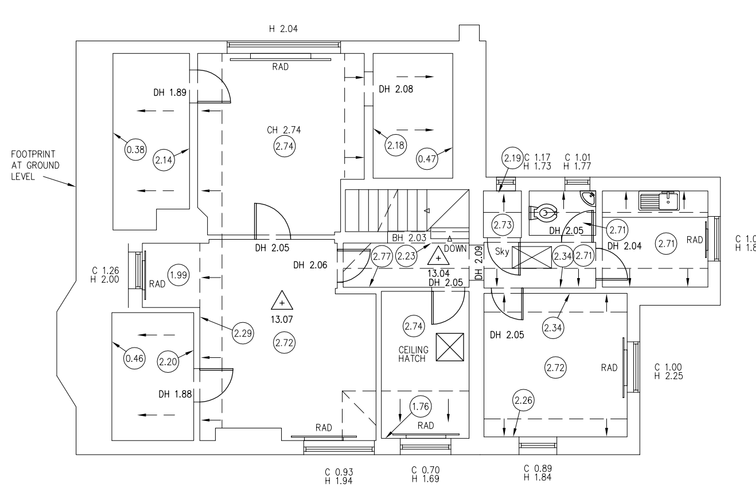

Existing Floor Plans Scale 1:100

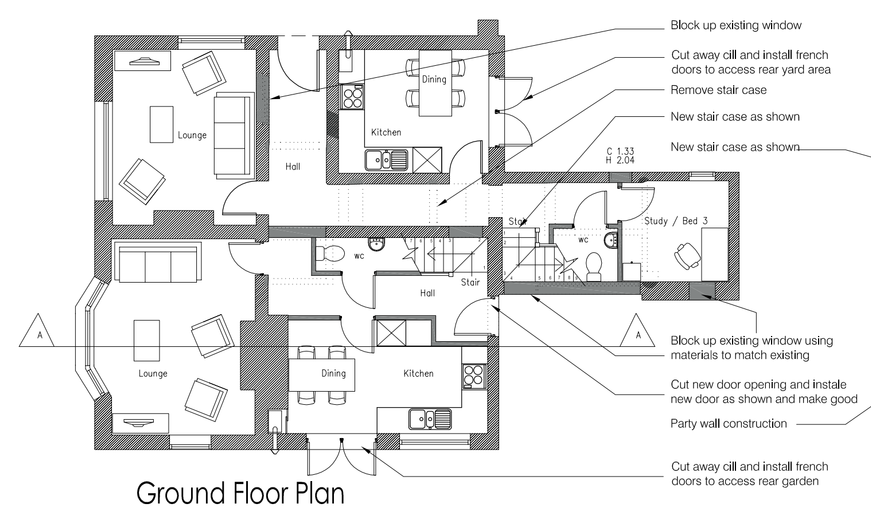

Ground Floor Plan

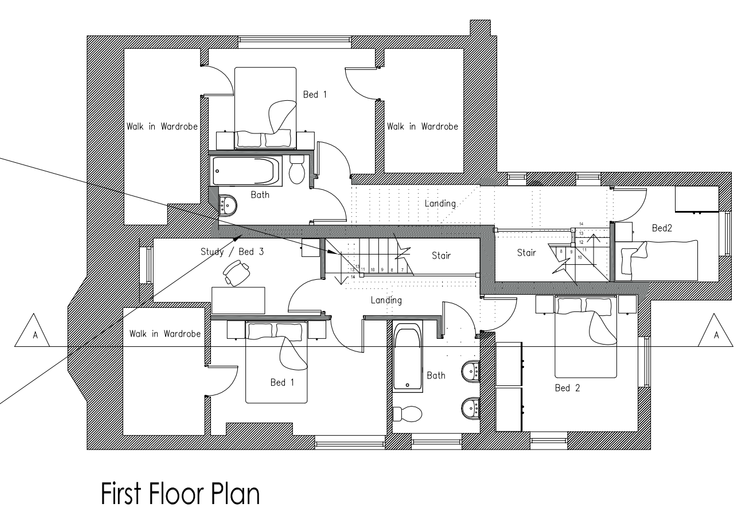

First Floor Plan

Proposed Floor Plans Scale 1:100

Booth Hall Hospital, Charlestown

Baldwin Design Consultancy Ltd
Town Farm, 17 Orford Close, Golborne, Warrington, Cheshire, WA3 3WP Tel: 01942 715913 e-mail: graham.baldwin@doc.gb.com

Revision:
Rev A : Site layout amended to show revised access and Gas station
Rev B : Current layout added. Plots 3a and 4a realigned. Bin stores added. Annonation to boundary treatments added.
Rev C : Site layout amended to show new layout

Project Title:
Residential Redevelopment

Address:
Booth Hall Hospital
Charlestown Road,
Charlestown

Drawing:
Lodge Building Conversion

Drawing No:
TW/BHH/LC/01

Drawn:	Date:
GB	Date: 02/7/13
Scale:	Paper Size:
As shown	A1