



Section AA

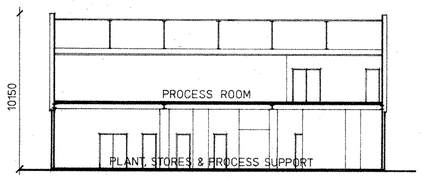

Section BB

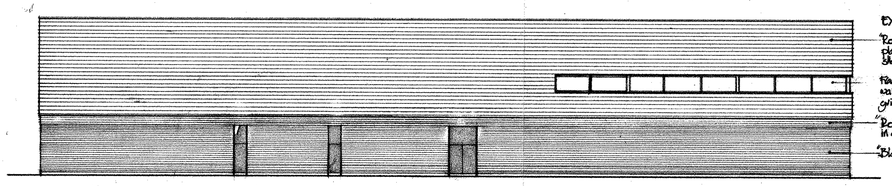

EXTERNAL MATERIALS


"Robertsons BDS Versacor" – plastic coated profiled steel sheeting.

Framed neoprene gasket curtain walling system on aluminium grid. Pilkingtons reflective glass.


Robertsons BDS facing brick in duplicate colour to BDS

"Blockleys" black facing brickwork.

North

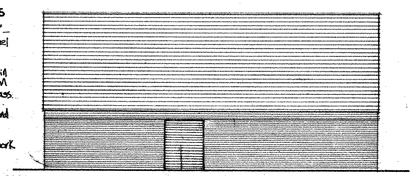


East

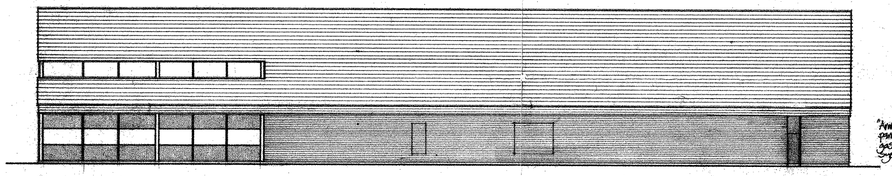


South


"Ampcrete AK.IF" insulated panels in framed neoprene gasket curtain walling system on aluminium grid.

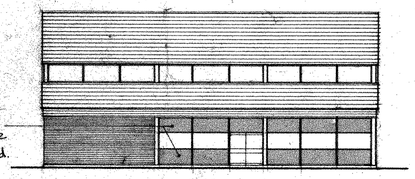

West

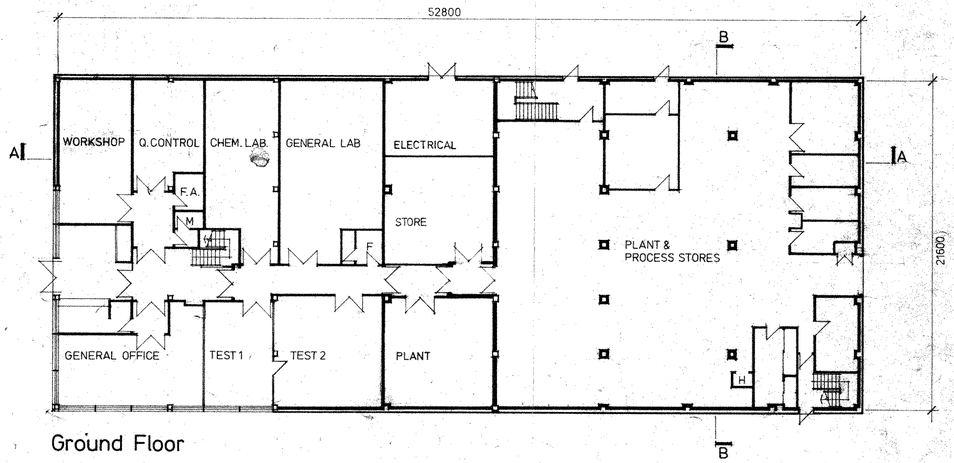

Ground Floor

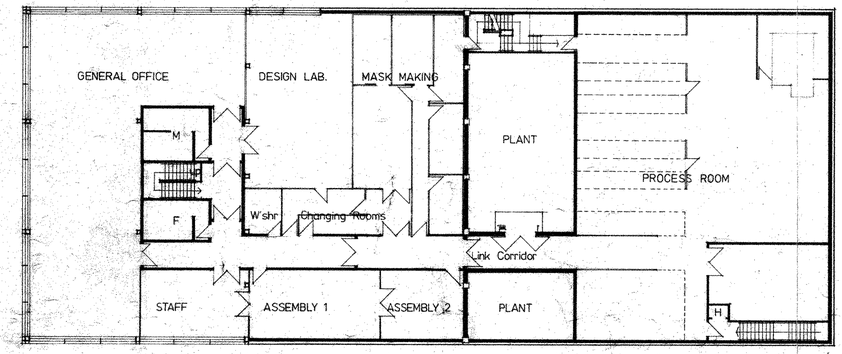

First Floor

B	LOUVRES TO SOUTH ELEVATION AMENDED	FEB 80
A	NOTICE BOARD RECESS & DISPLAY CABINET DETAILS ADDED. PLANT & STORE AREAS INTERCHANGED. LOADING BAY PLATFORM ADDED.	NOV '79

CRUICKSHANK and SEWARD architects

ICL WEST GORTON MICROSYSTEMS	Scale 1:200	
	Date 19·3·79	
PLANS, SECTIONS & ELEVATIONS	Drawn by JJR	1F1b
	2989	

196 DEANSGATE MANCHESTER M3 3WP 061 832 6161