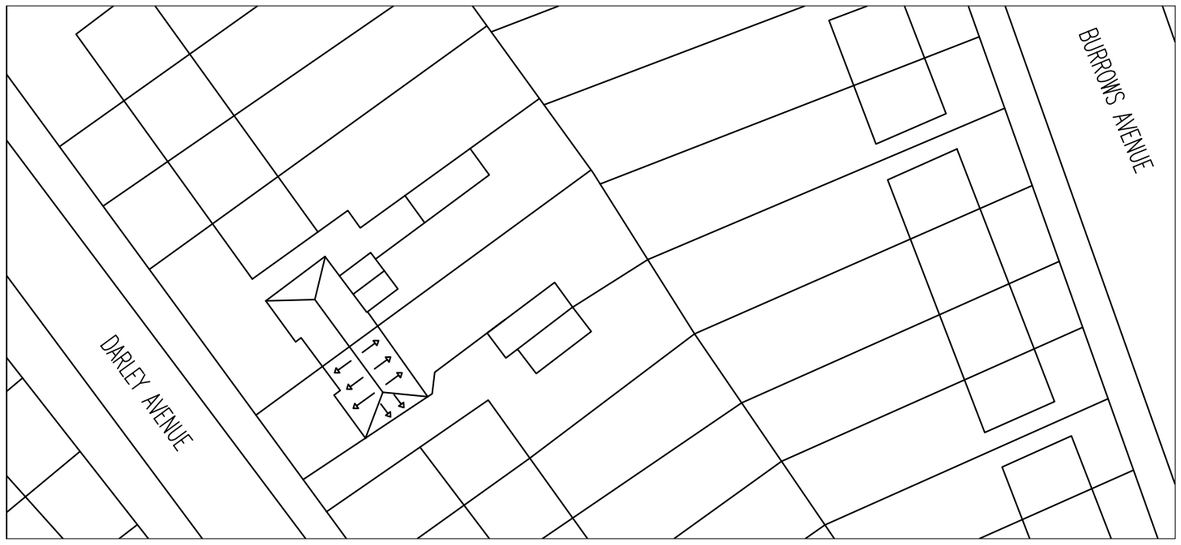


01 Existing Site Plan

Scale 1:500

Notes

Copyright in all documents and drawings prepared by the architect and any works executed from these documents and drawings shall, unless otherwise agreed, remain the property of the architect and must not be reproduced by, lent or disclosed to, a third party without the written consent of Arrow-Smith.

Do not scale off this drawing

All dimensions are to be checked on site and any discrepancies to be referred to the architect before proceeding.

All levels to be checked on site

All discrepancies between information shown on the drawings and the information in the specification to be referred to the architect prior to proceeding.

All component sizes and references to be checked before ordering

N

SURVEY ORIENTATED TO MAGNETIC NORTH

Rev	Description	Date	By	Chk

Status: Purpose for Issue

Planning ☐ Tender ☐ PLANNING

Construction ☐ As Built ☐

Client
Mr & Mrs Boggas

Contract
Proposed Rear Extension

Drawing
Existing Site Plan

Arrowsmith & SMITH

Drawing No.	AS13-195-01	Revision	/
Scales	1:500 @ A3	Date	March '14
Drawn	ZTT	Checked	