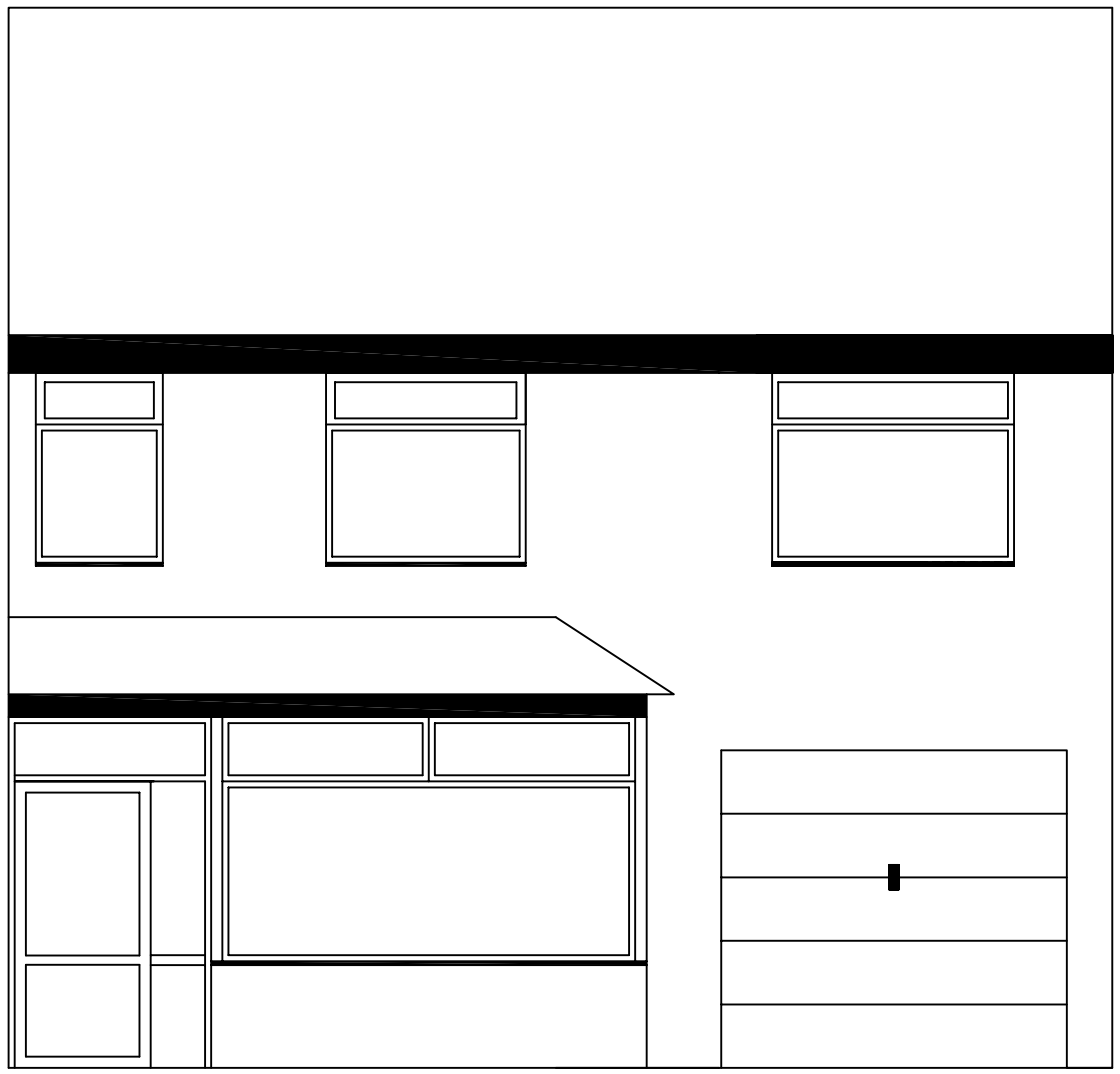

PROPOSED FRONT
ELEVATION

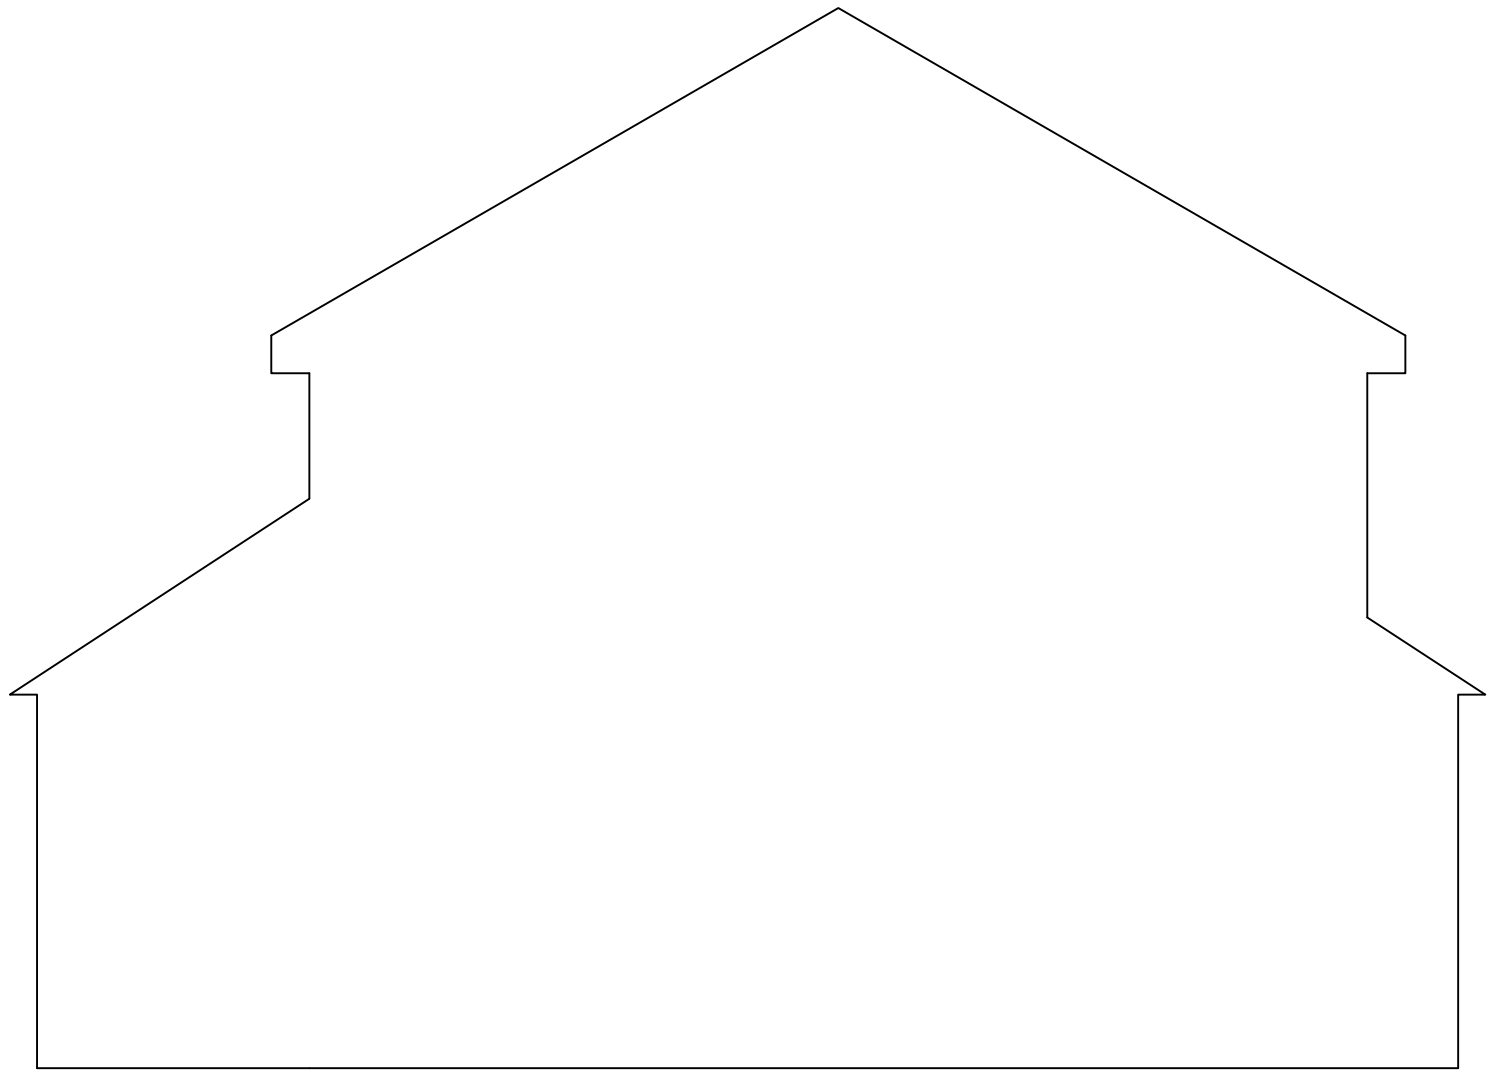

PROPOSED LEFT
ELEVATION

MR T.DUNLEAVY
6 HAZELDENE ROAD
M40 3GL

PROPOSED ELEVATIONS

12-03-2014 SCALE 1:50

TONY MOONEY
07722 278681