PLANNING AND BUILDING CONTROL
19 FEB 2014

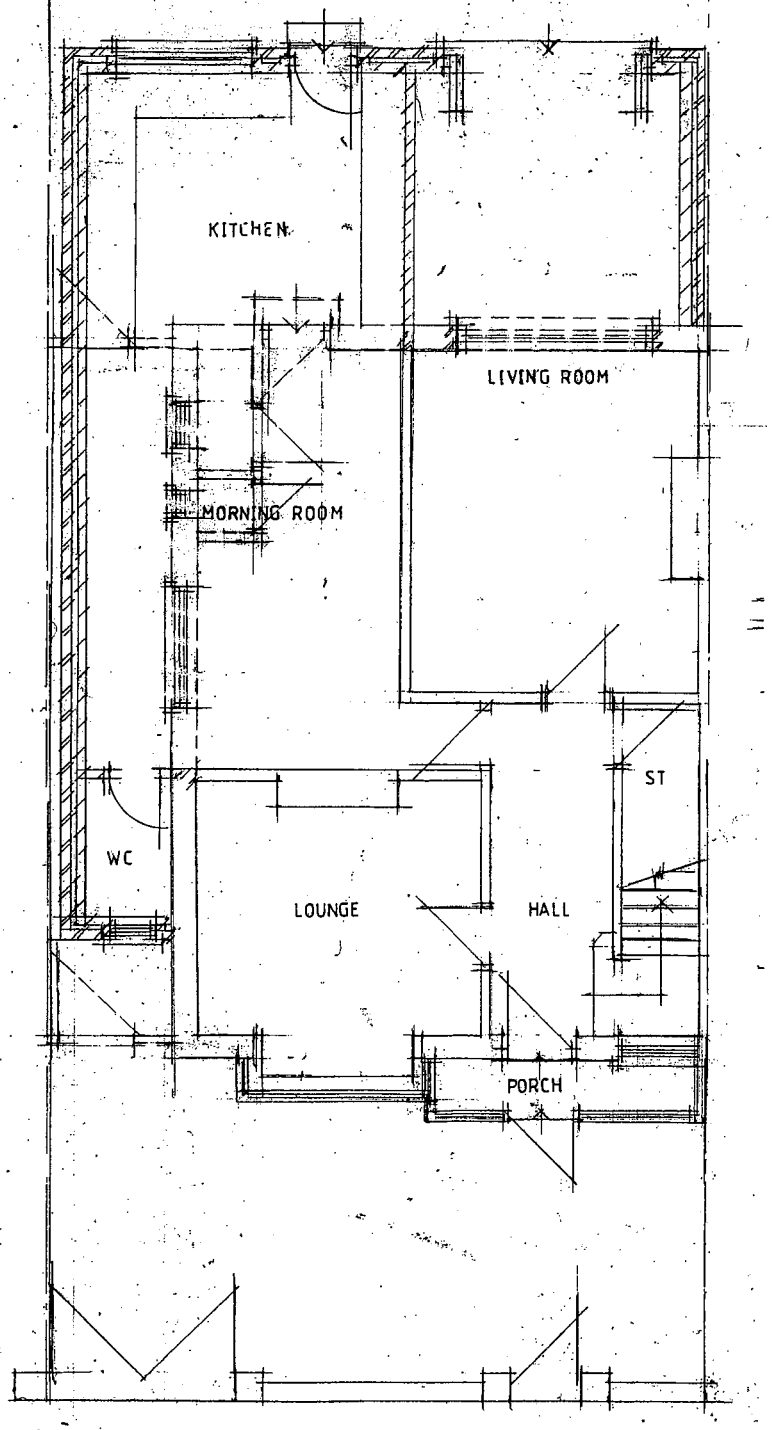

GROUND FLOOR PLAN

SITE PLAN
AS PROPOSED

Scale 1:100 @ A4

40 PARK DRIVE, GREASLEY RANGE NG16 0AH

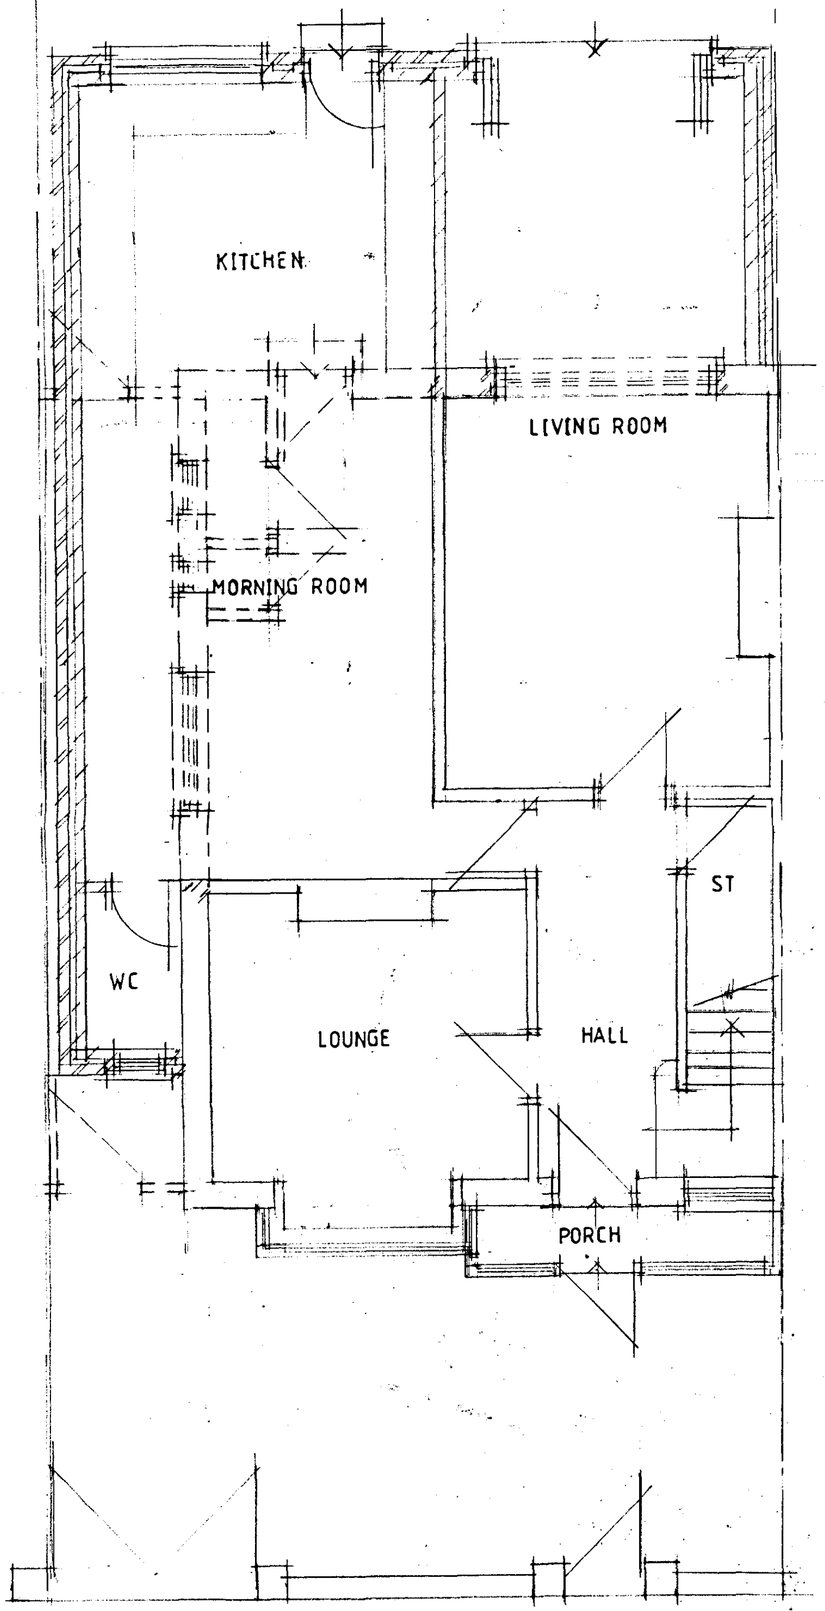

GROUND FLOOR PLAN

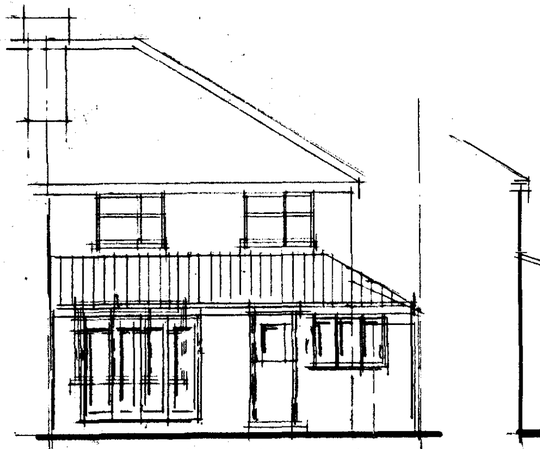

REAR ELEVATION

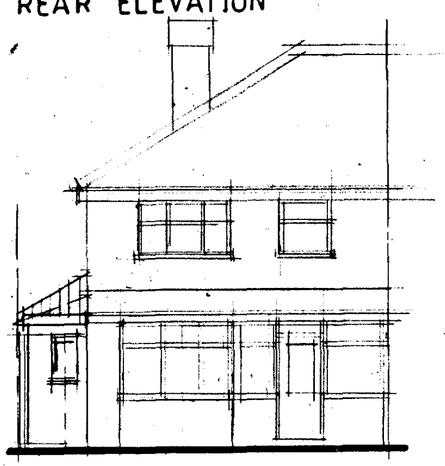

FRONT ELEVATION

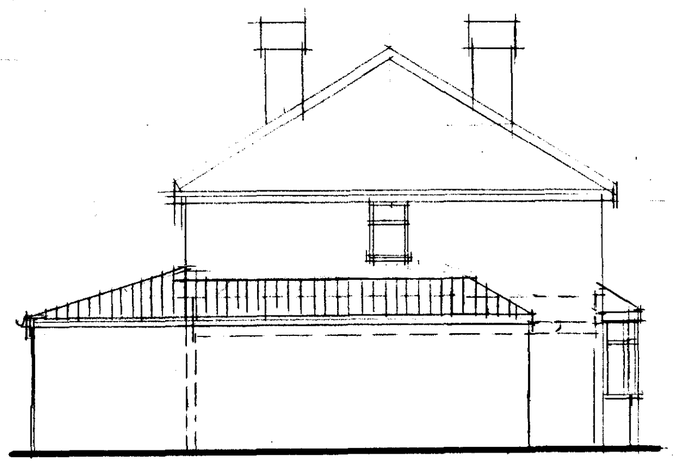

SIDE ELEVATION

CLIENT
MR GHULAM MUSTAFA
40 PARK DRIVE
WHALLEY RANGE M160AH

JOB TITLE
PROPOSED SINGLE STOREY
SIDE / REAR EXTENSION

DRG. TITLE
PLAN AND ELEVATIONS
AS PROPOSED

PLANNING AND BUILDING CONTROL
19 FEB 2014

stephen
ORMESHER

architectural & interior design

Station House
Adams Hill
Knutsford
Cheshire WA16 6DN

telephone : 01565 652275
fax : 01565 750501

ISSUE	ORIGINAL	1	2	3	4	5	6	7
REVISION								
DATE								
DRAWN								
CHECKED								
APPROVED								

SCALE 1·50 & 1·100 at A2

DRAWING NUMBER S0185/14/02

M 512650 R