

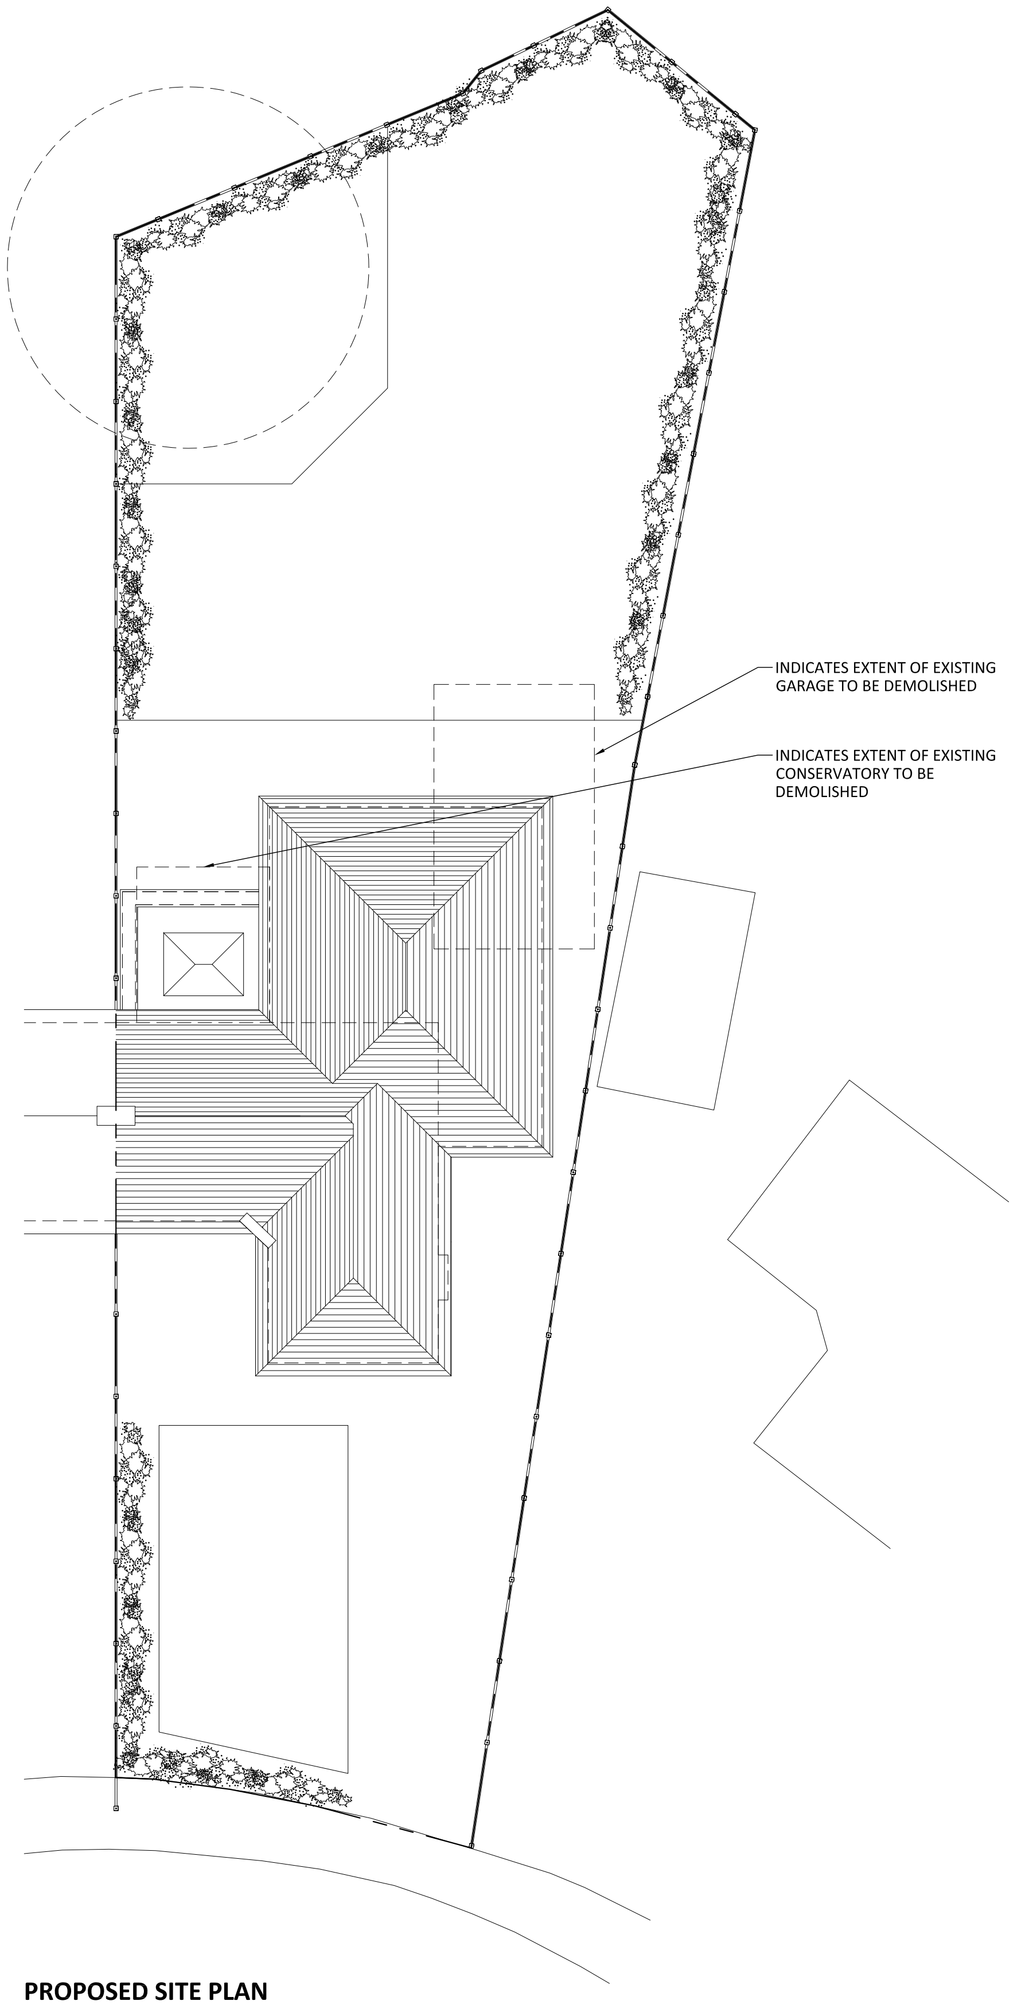


PROPOSED SITE PLAN
SCALE 1:100

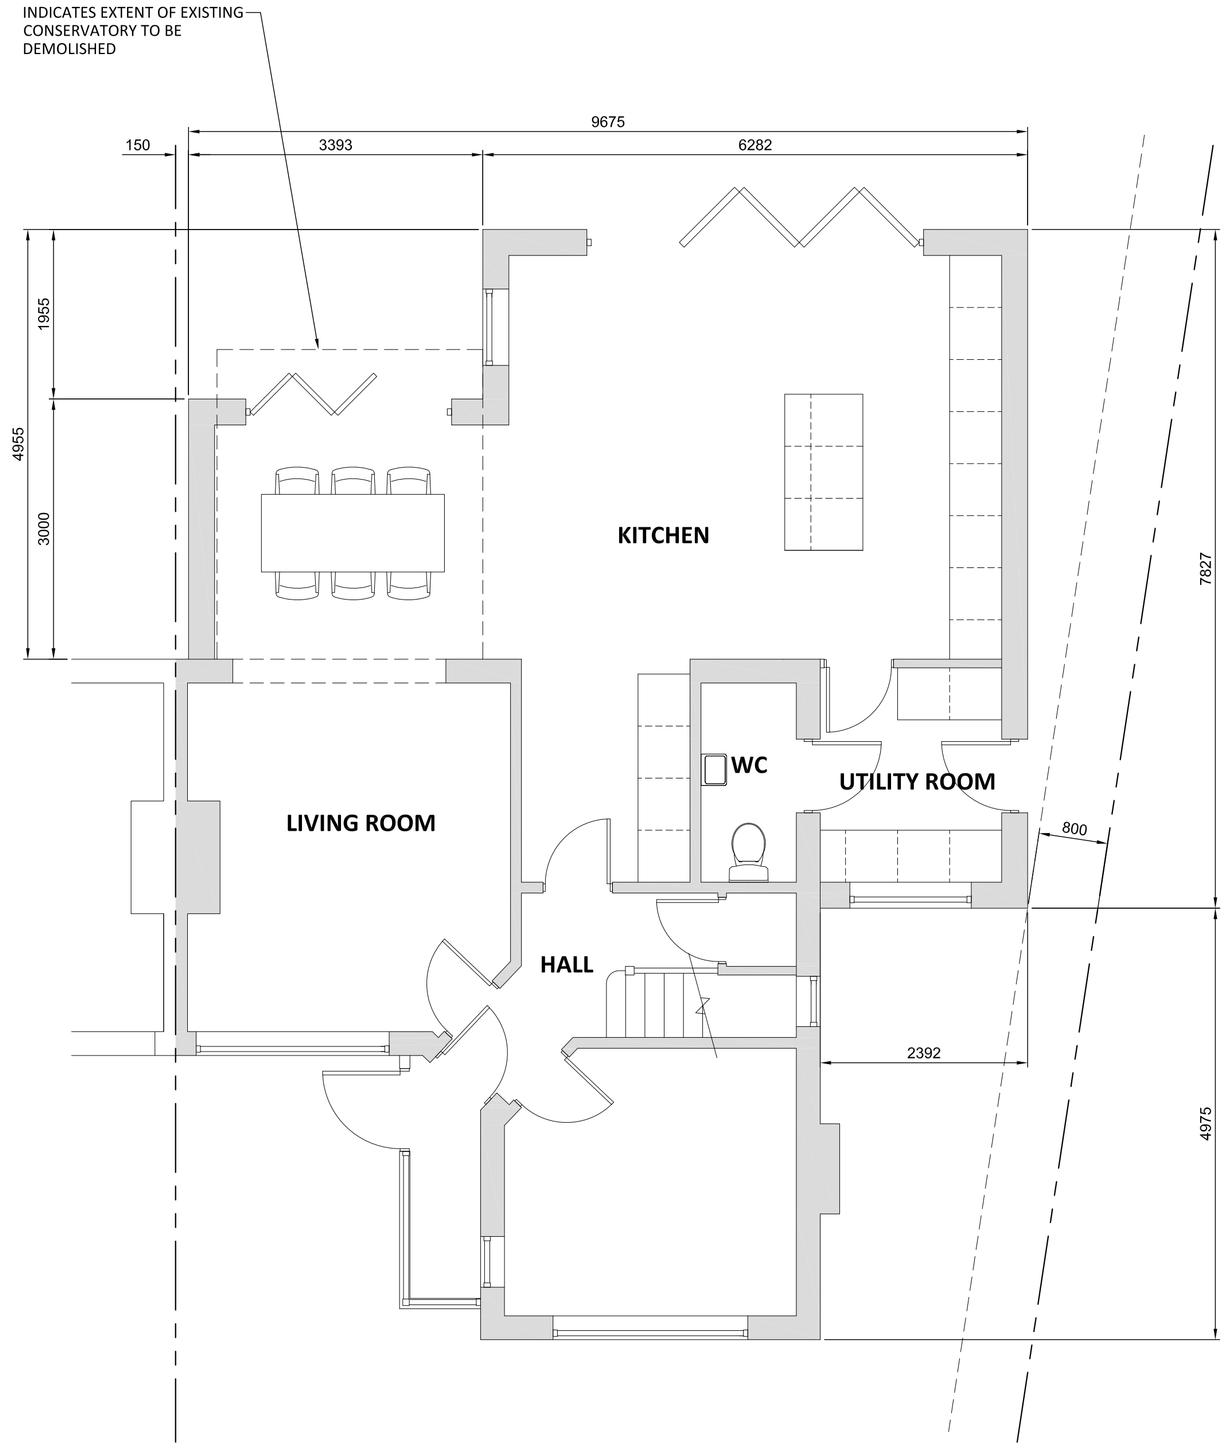

PROPOSED GROUND FLOOR PLAN
SCALE 1:50

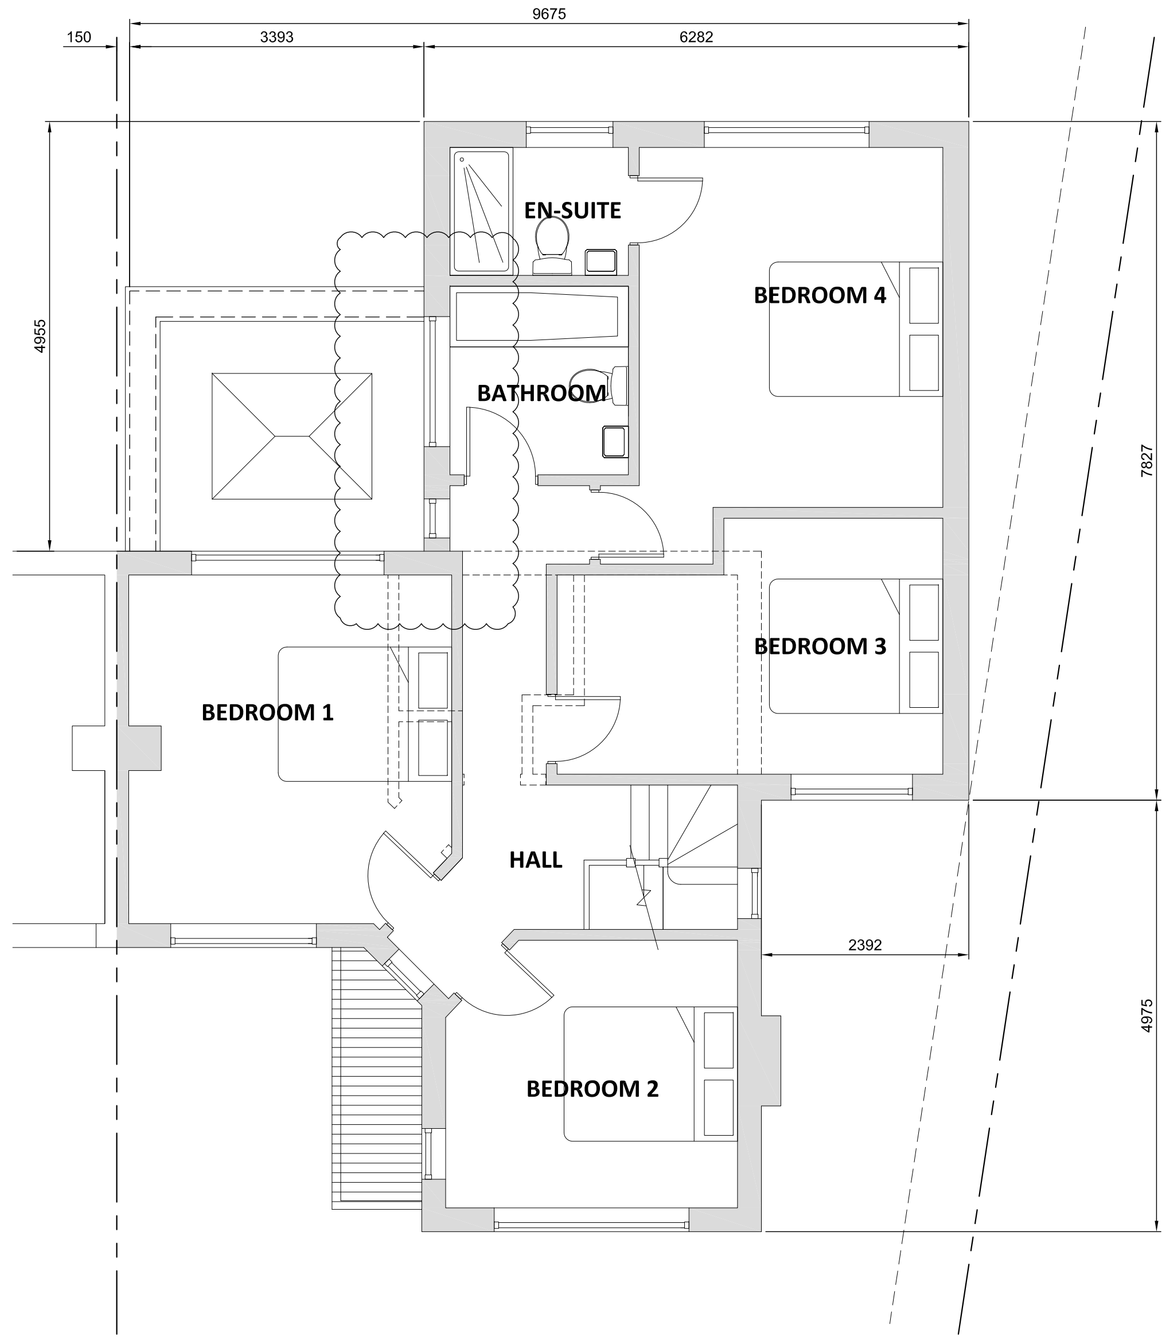

PROPOSED FIRST FLOOR PLAN
SCALE 1:50

GENERAL NOTES

1. ALL DIMENSIONS ARE IN MILLIMETRES UNLESS NOTED OTHERWISE.
2. DO NOT SCALE FROM THE DRAWINGS OR THE COMPUTER DIGITAL DATA, ONLY FIGURED DIMENSIONS ARE TO BE USED.

REV	REVISION DESCRIPTION	BY	DATE	CHECKED
A	MINOR AMENDMENT AS CLOUDED	CB	03.07.14	CB
O	ISSUED FOR PLANNING	CB	19.05.14	CB

18 NORLEIGH RD, NORTHENDEN
MANCHESTER, M22 4AZ

TWO STOREY EXTENSION
PROPOSED SITE PLAN
& FLOOR PLANS

Status
PLANNING

Project No.	Series Code	Drawing No.	Revision
1183	00	003	A

Scale	Size	Drawn	Date	Checked	Passed
1:50	A1	CB	MAY 14	CB	CB