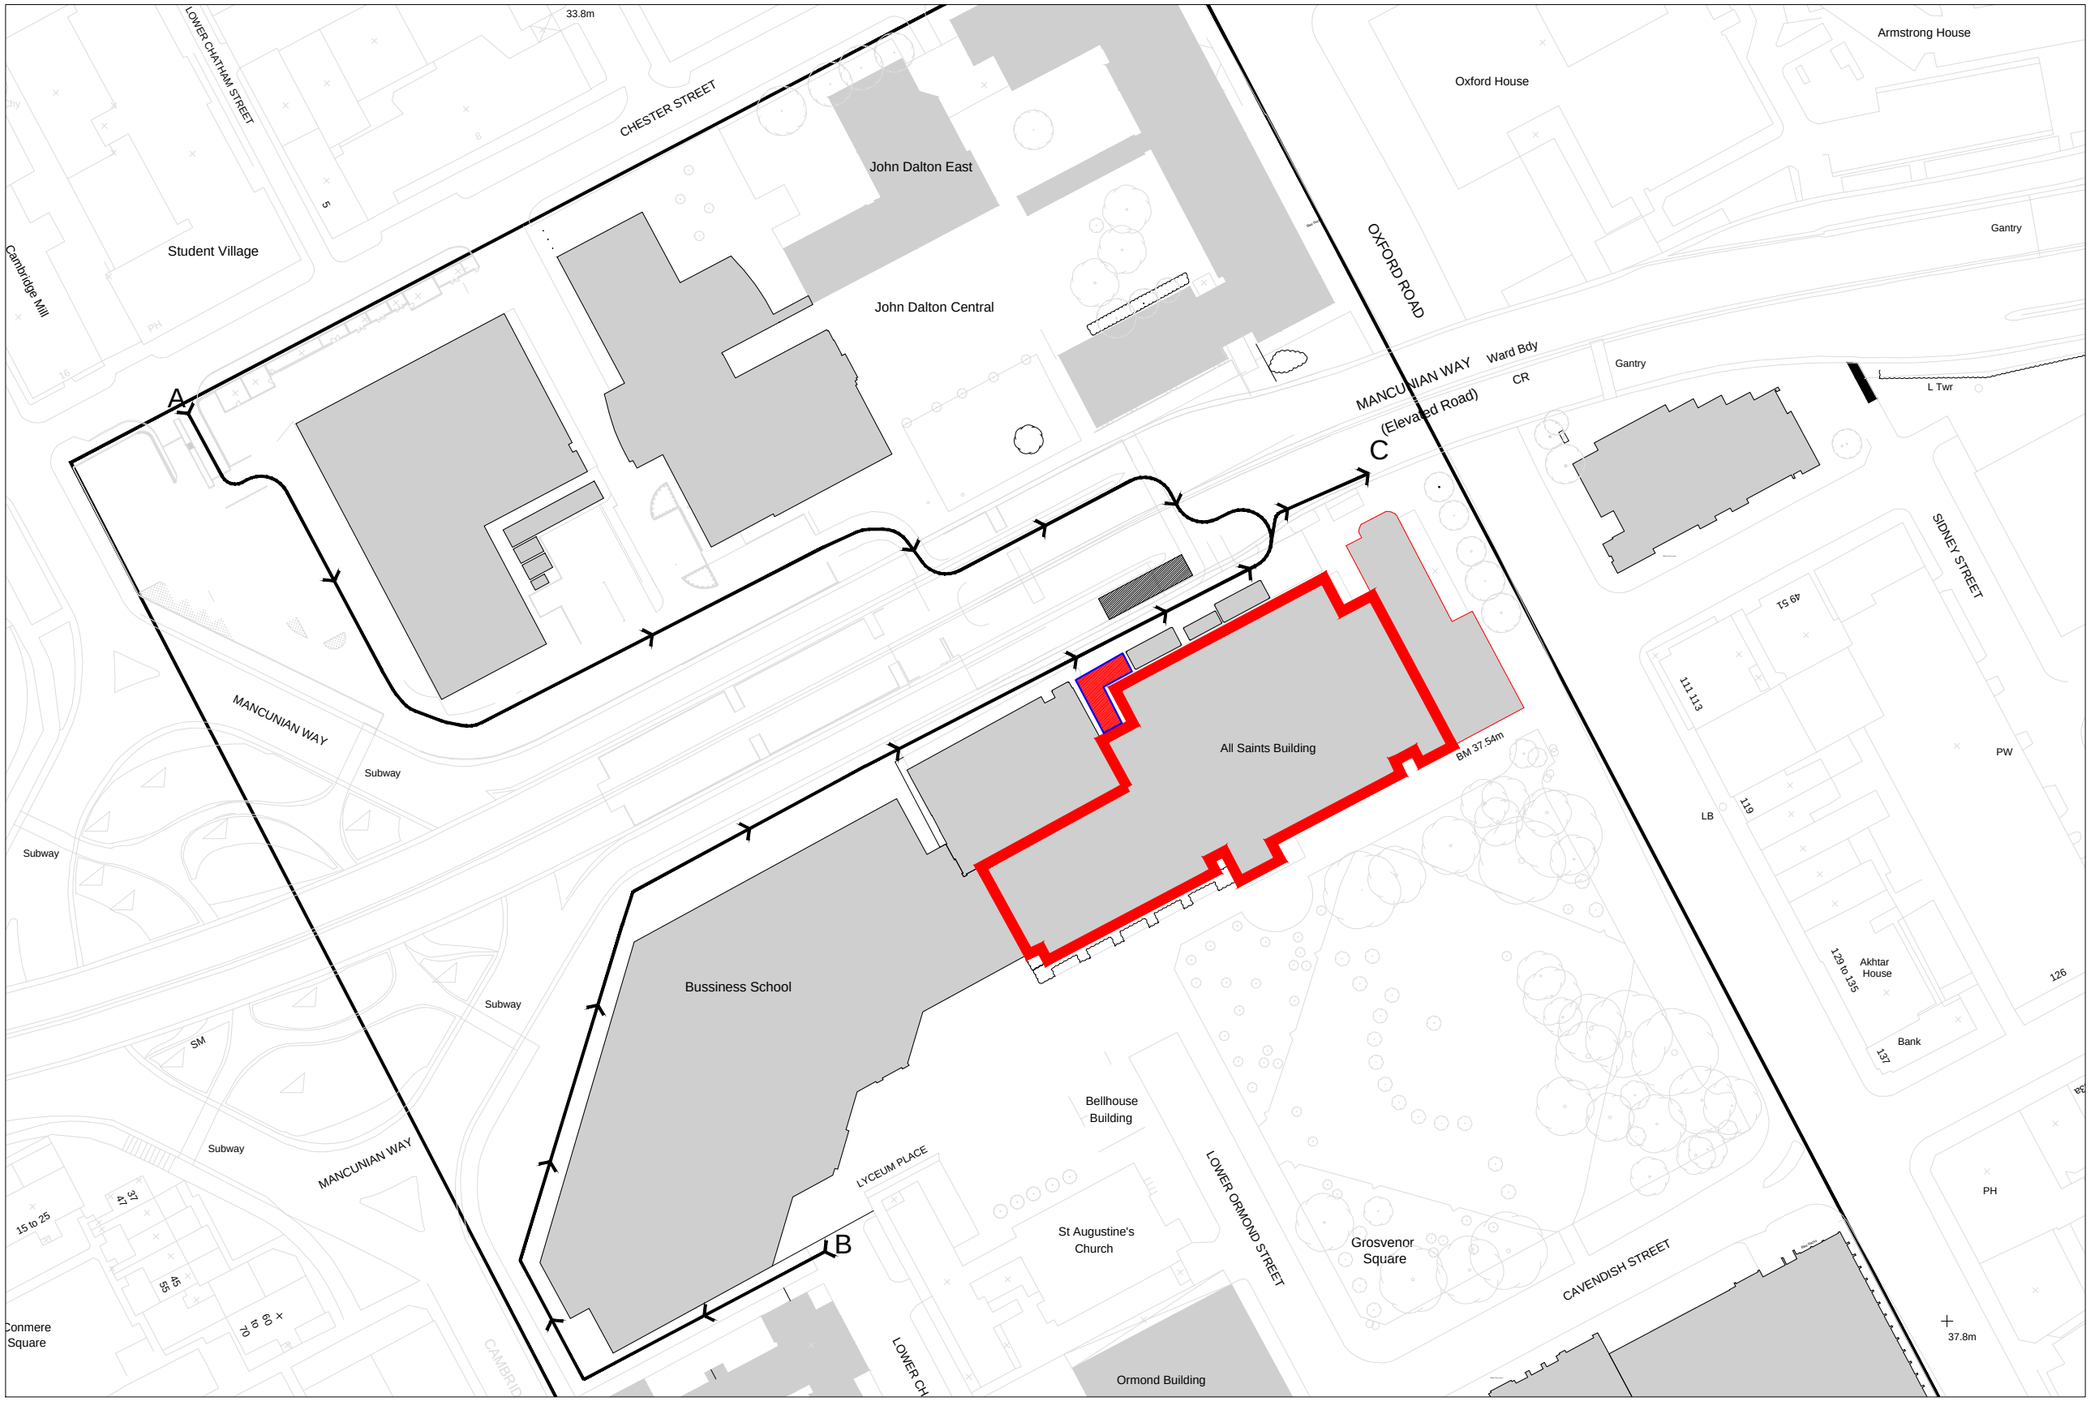

NOTES

1. Do not scale
2. All dimensions to be checked on site.

Revisions:
Rev A - 21.05.14 change of the title block

Site **ALL SAINTS**	Issue no TENDER ISSUE Rev A	Address Capital Project Office All Saints Building Manchester M15 6BX Telephone 0161 247 2882 Fax 0161 247 6346	Project SIR KENNETH GREEN LIBRARY 5th FLOOR

Drawing	Drawn	Scale	Date	Project No.	Drawing No.	Revision
Site location plan	PK	1:1250 @ A3	22.05.2014	126	GA10	A

R:\Financial&Legal\CapProj\100 Man\126 Library phase II\126.3 Architect &Design Team\CPO assistant\05 detailed