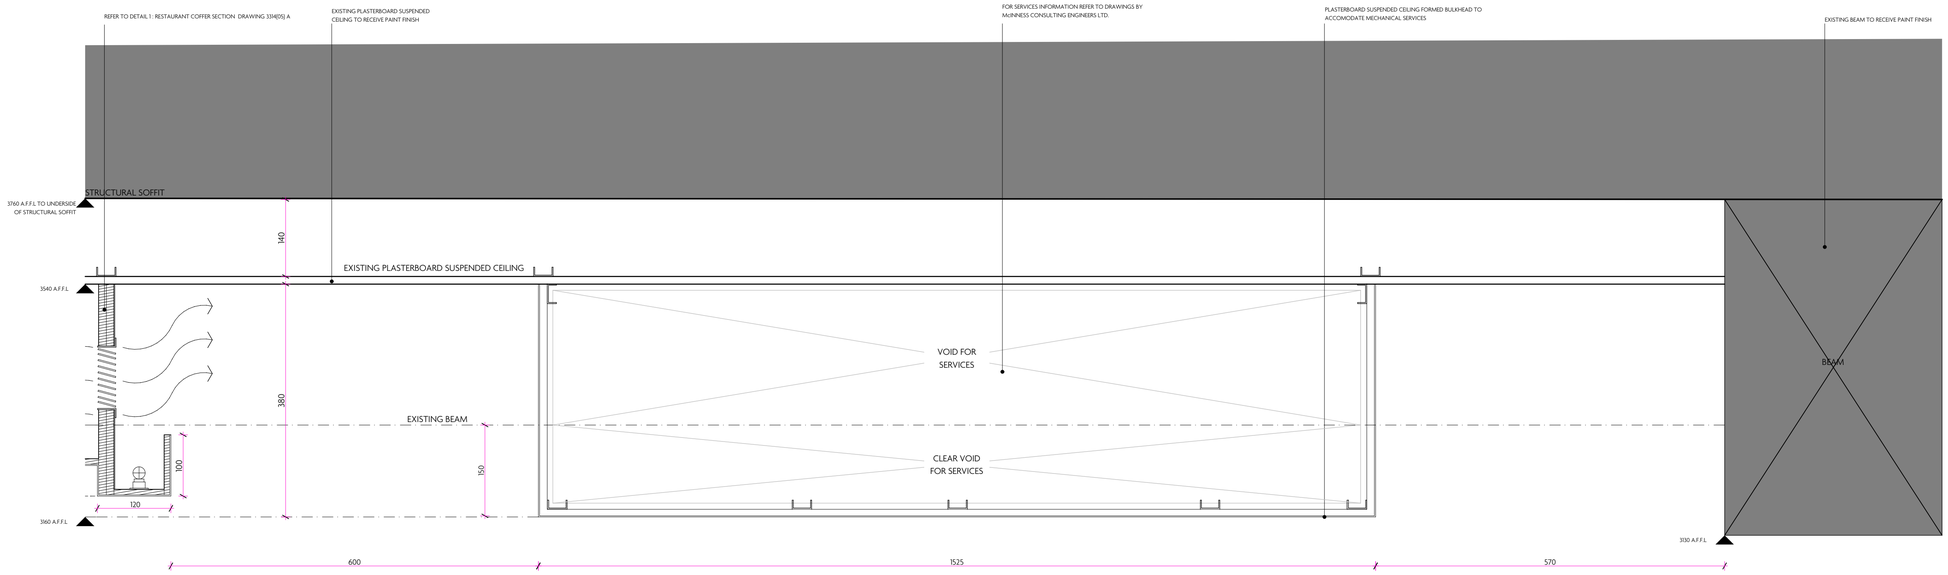


DETAIL 1: CEILING BULKHEAD SECTION
SCALE 1:5

NOTES

REV	DATE	REASON

REV	DATE	REASON

Macaulay Sinclair

PROJECT Gusto, Lloyd Street, Manchester
TITLE Ceiling bulkhead Section - Planning
SCALE 1:5 at A1
DATE 02/06/204 **DRAWN BY** SAE

PROJECT NO. 3314
DRAWING NO. 04/(07)

+44 (0)115 950 7313 STUDIO@MACAULAYSINCLAIR.COM
MACAULAYSINCLAIR.COM