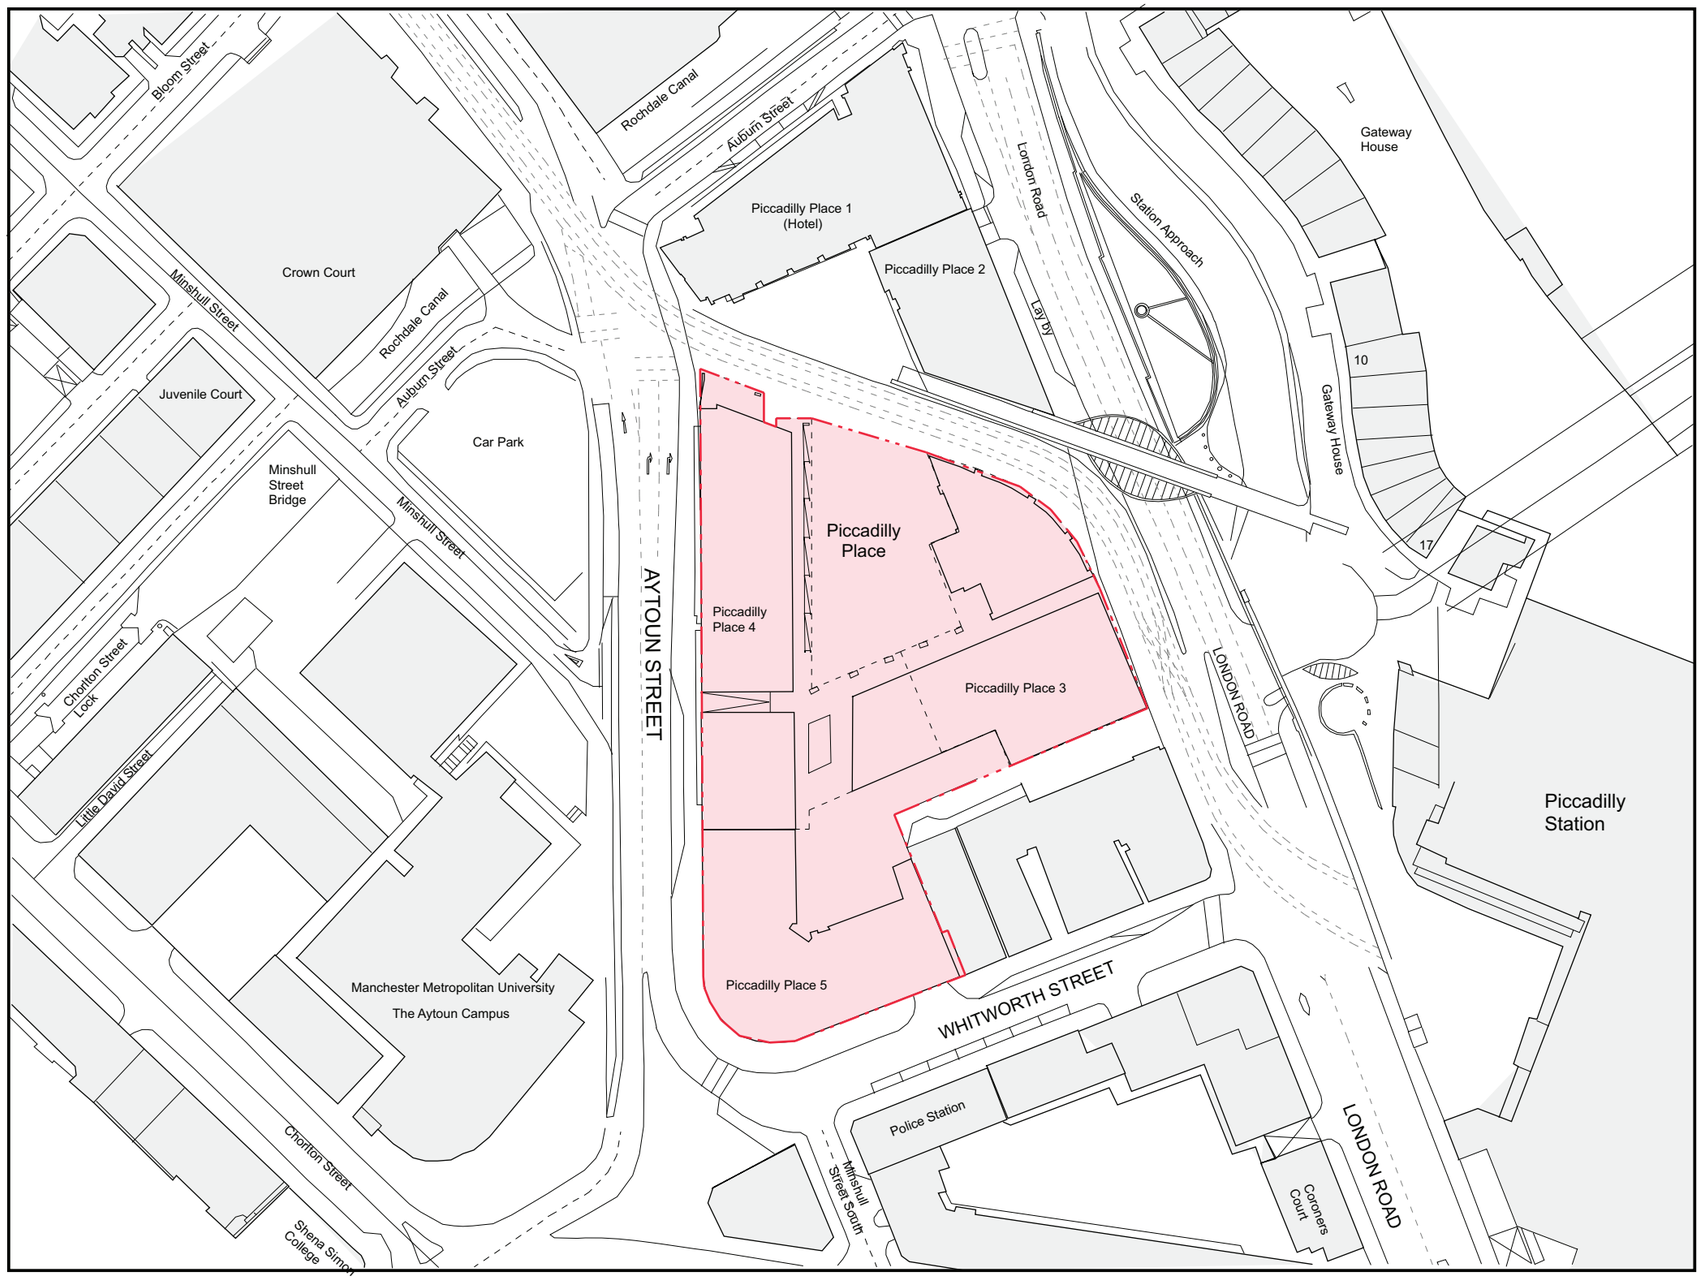

LOCATION PLAN

SCALE 1:250 @ A3

0 50m 100m

N

Key

APPLICATION SITE

Revisions	
Rev. A 01.09.14	Application site updated to include Piccadilly 3 & 5

Status

PLANNING

c2: concepts

c2 concepts
atlantic chambers
45 hope street
glasgow
g2 6ae
t. 0141 221 9229
f. 0141 221 9299
www.c2concepts.co.uk

Project
BARCLAYS
4 Piccadilly Place
Manchester
M1 3BN

Client
BARCLAYS

Title
Location Plan for Piccadilly Place 3, 4 & 5

Drawn	Checked	Date	
SK		05.11.13	
Scale	**Project no.**	**Drawing no.**	**Rev.**
1:250 @ A3	c2:323	AL(00)01	A