SITE LOCATION PLAN



Aerial View showing site location
Scale: NTS

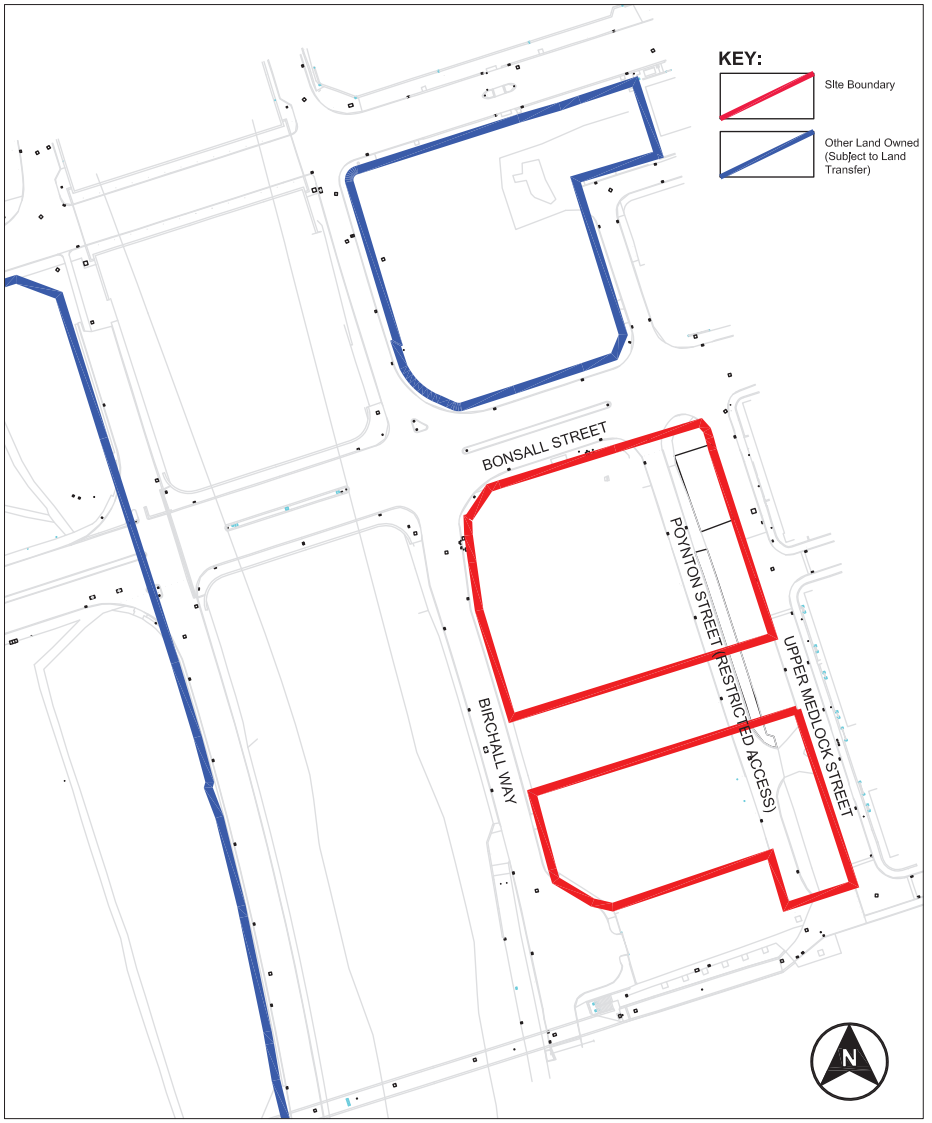

Site Plan showing site red line boundary and other land under ownership
Scale: 1:1250

REV	DESCRIPTION	DRAWN	CHK	APP	DATE
A	Red boundary reallgned to sult slte works	MS	DS	DS	06.02.14

THIS DRAWING IS COPYRIGHT TO CAPITA PROPERTY AND INFRASTRUCTURE LIMITED. IT SHALL NOT BE USED WITHOUT PERMISSION FOR ANY PURPOSE. REPRODUCTION IS ONLY PERMITTED BY PRIOR ARRANGEMENT.

CAPITA
EMERSON HOUSE
ALBERT STREET
ECCLES
MANCHESTER
M30 0TE
TEL 0161 779 4800
www.capita.co.uk

status: PLANNING

client: Manchester Metropolitan University

project title: Birley Fields

drawing title: Site Location Plan & Red Line Boundary

scale @ A3	designed by	drawn by	checked by	approved by	date drawn
1:1250	MLS	MLS	DS	DS	30.01.14

project no.: UV004708

drawing no.: UV004708-L-BF-607

revision: A

Do Not Scale From This Drawing