
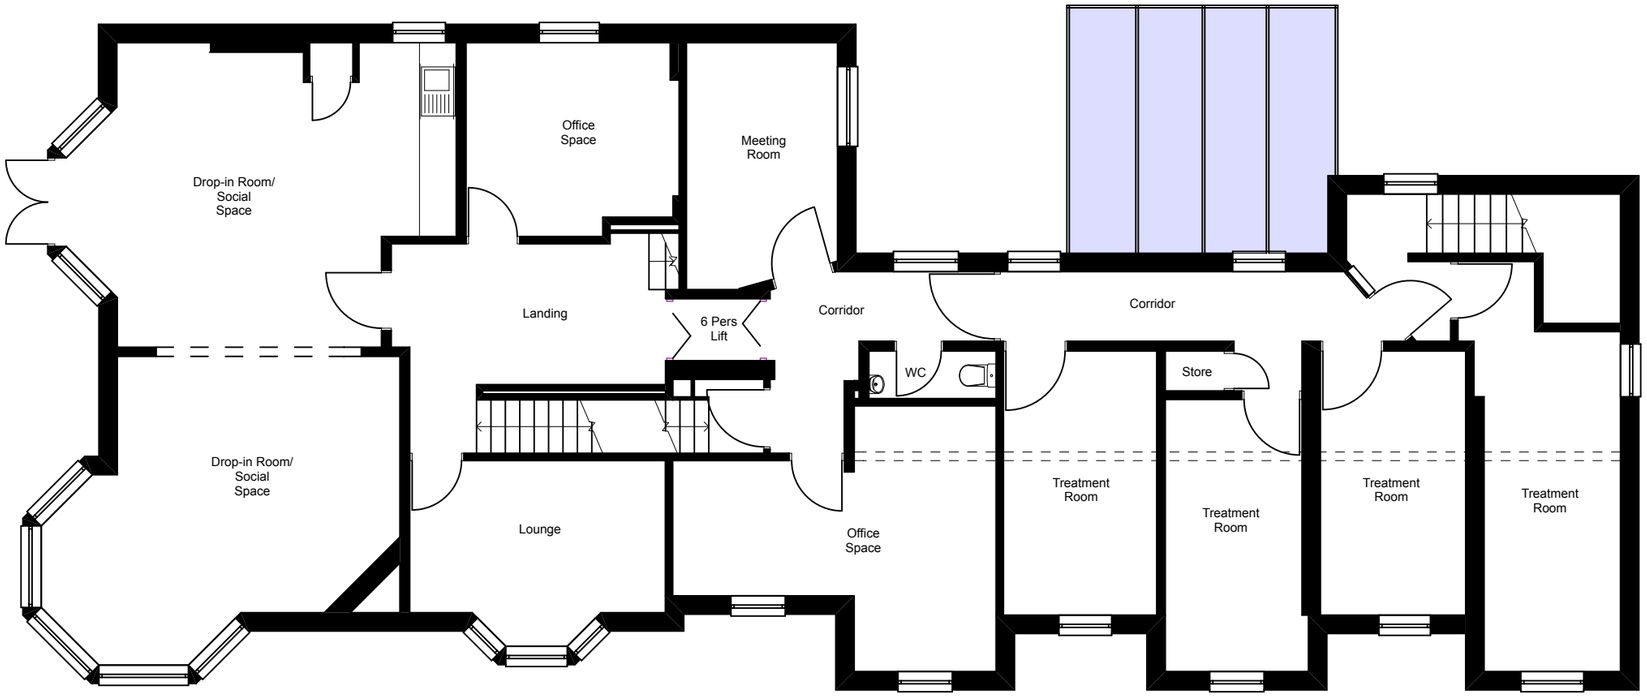



**EXISTING FIRST FLOOR PLAN**

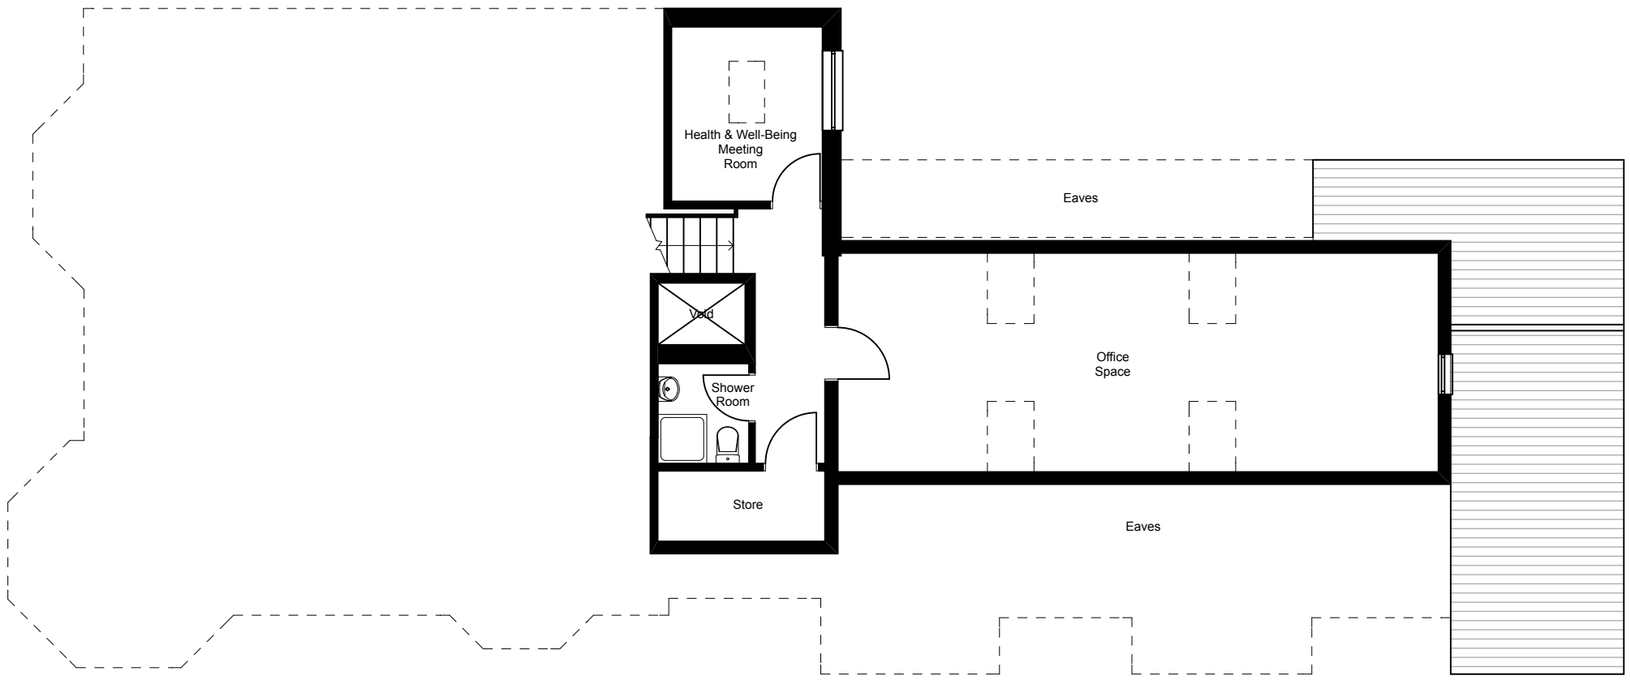


**EXISTING SECOND FLOOR PLAN**

notes

This drawing is subject to a detailed building and site survey, therefore no guarantee of its accuracy can be given.
This drawing has been draughted in accordance with the clients design requirements.
All areas are approximate and are subject to a detailed building and site survey and further design development.
All dimensions should be checked prior to commencement of construction on site. Measurements should not be taken off the drawing.

**All dimensions shown are in millimetres (mm).**

PL0 Planning Issue 27.05.14

revisions

PLANNING

NADA ARCHITECTS
55 Linksway
Gatley, Cheadle
Stockport
SK8 4LA

Mob: 07974 735527
E: ahmed@nadaarchitects.com
W: www.nadaarchitects.com

D - design PL - planning PT - pre-tender
T - tender P - preliminary
C - construction R - record

**MR SAAHIL AHMAD**

**CHANGE OF USE**
**39 RUSSELL ROAD,**
**MANCHESTER, M16 8DH**

**EXISTING GA FLOOR PLANS 2 PLAN**

| scale | date | drawn | checked |
|---|---|---|---|
| 1:100 @ A3 | 27.05.14 | | |

| job no | (category) dwg no | revision |
|---|---|---|
| 13-104 | (20)002 | PL0 |

Drawing measurements shall not be obtained by scaling. Verify all dims prior to construction. Immediately report any discrepancies on this drawing to Architect. This drawing shall be read in conjunction with associated specifications and related consultant's documents.