
Pizza Express, St Georges House, 56 Peter Street, Manchester, M2 3NQ.

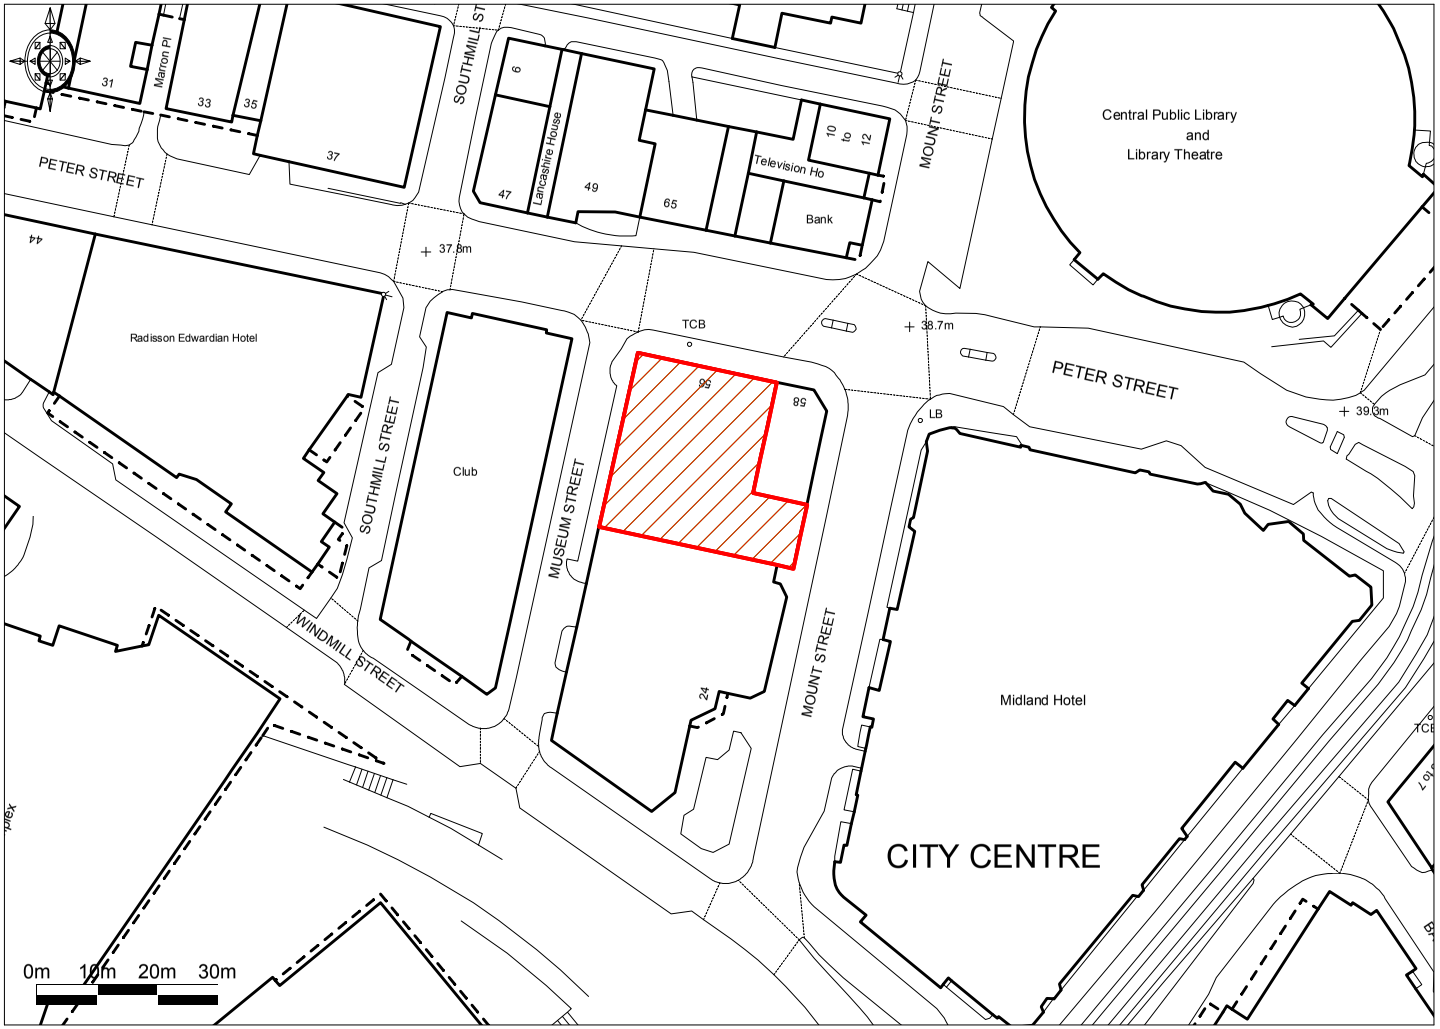

Ordnance Survey © Crown Copyright 2010. All rights reserved. Licence number 100020449. Plotted Scale -**1:1250**

Promap®

Plan No: PXM2NL0180810
Original Paper Size: A4