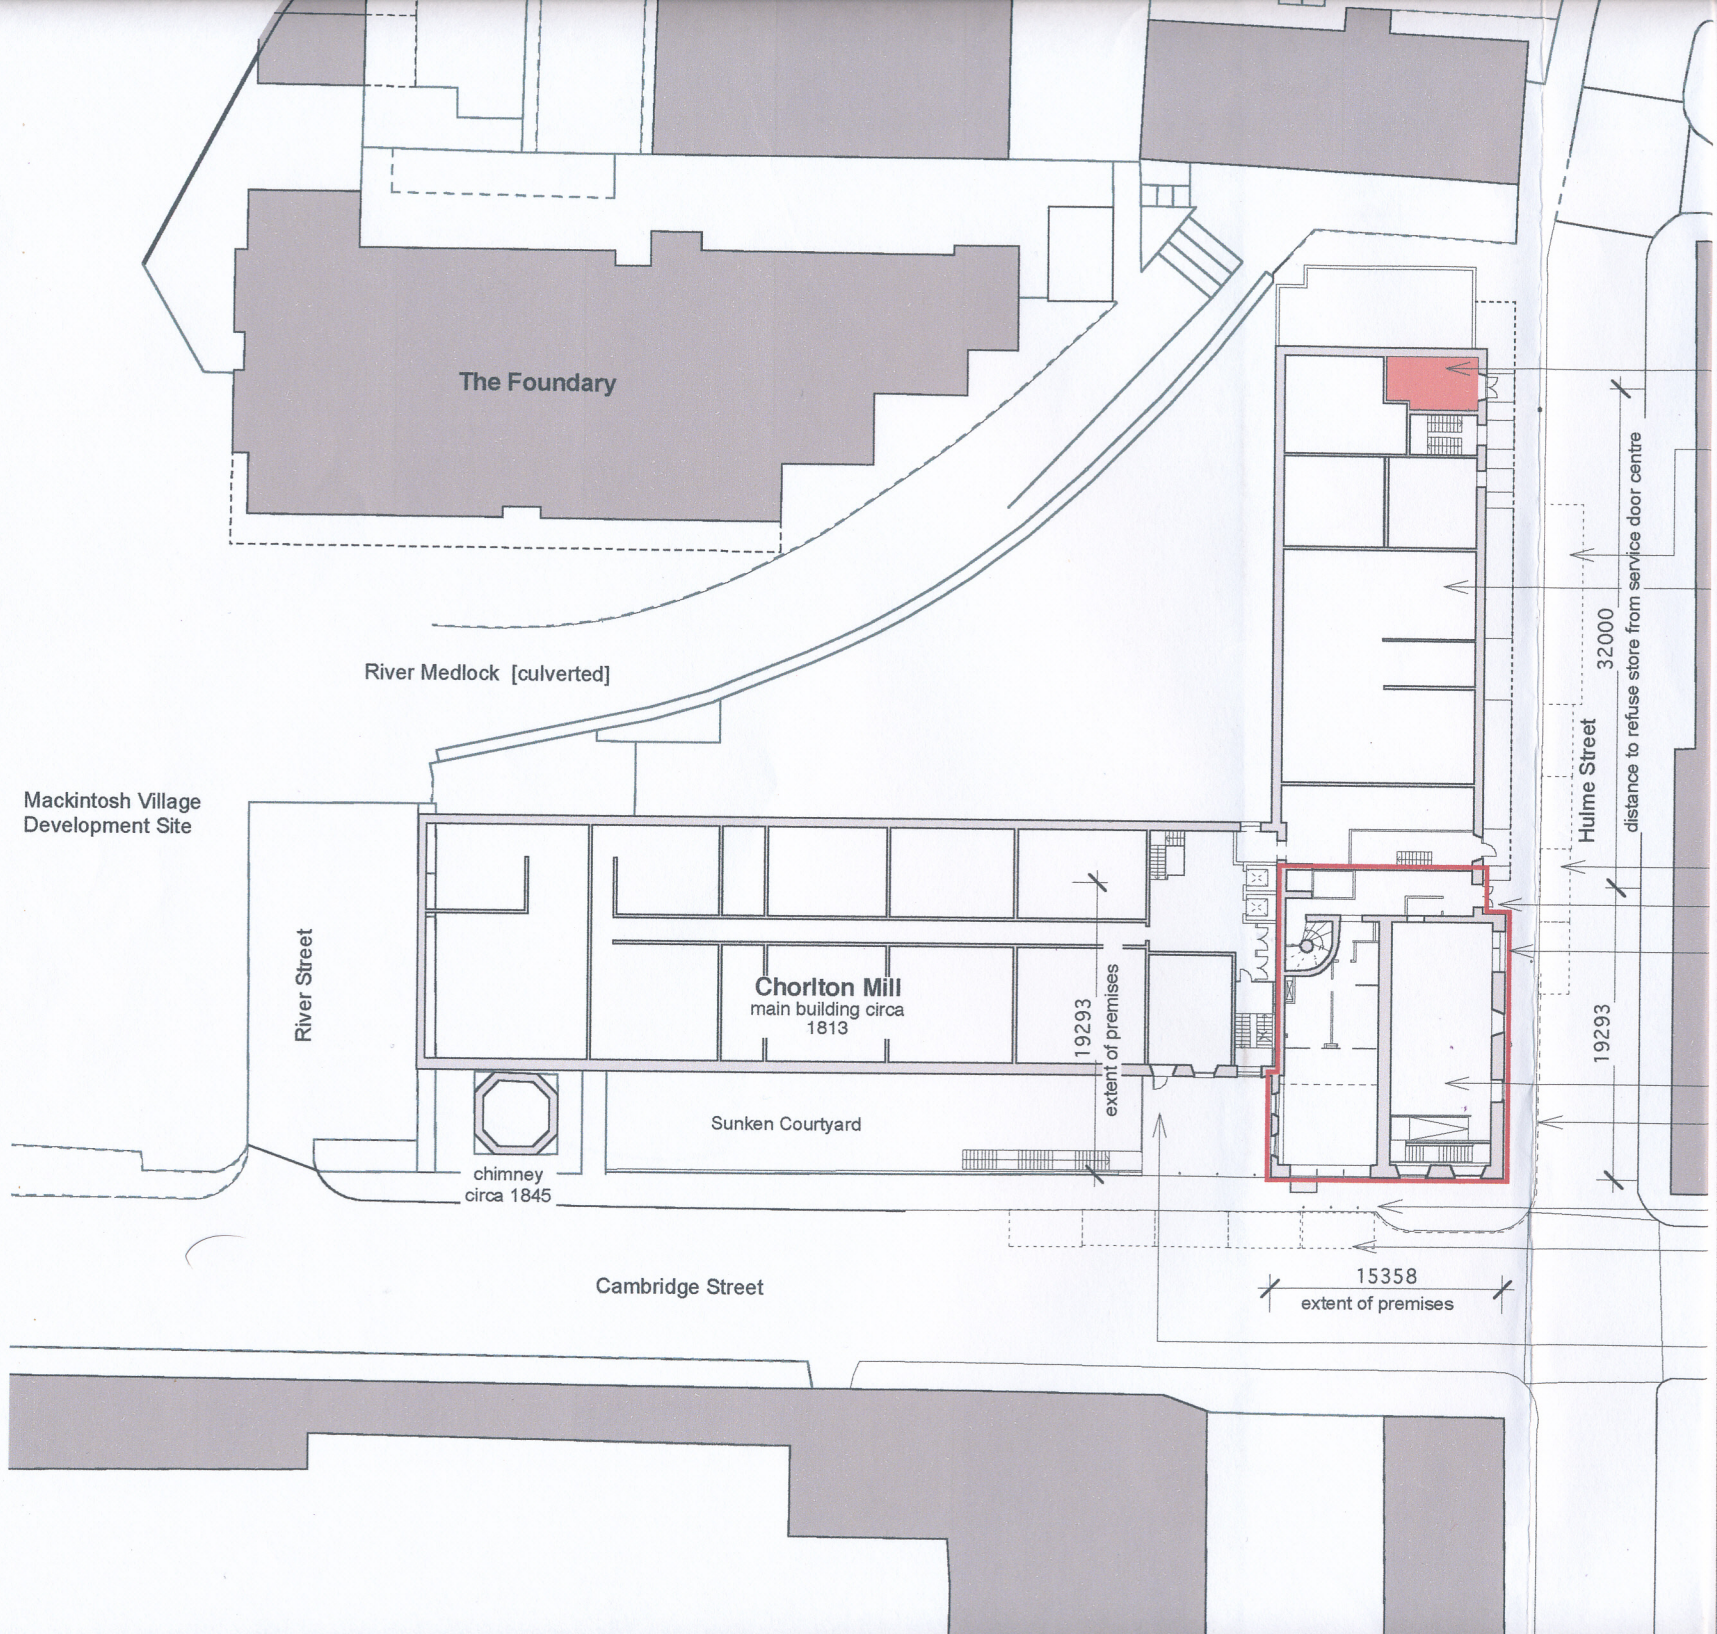

KEY:

line of ownership on ground level/ extent of site subject of this application

Shared refuse store

[redacted]

N

PLANNING

Client IABF

Job New Premises for the International Anthony Burgess Foundation at The Engine House

Date 21.11.08	Drawn: ad
Scale 1:500 @ A3	Checked: ad

FOR INFORMATION & DISCUSSION ONLY
DO NOT SCALE FROM DRAWING
ALL DIMENSIONS IN MM
ALL DIMENSIONS TO BE CHECKED ON SITE
COPYRIGHT Aoife Donnelly