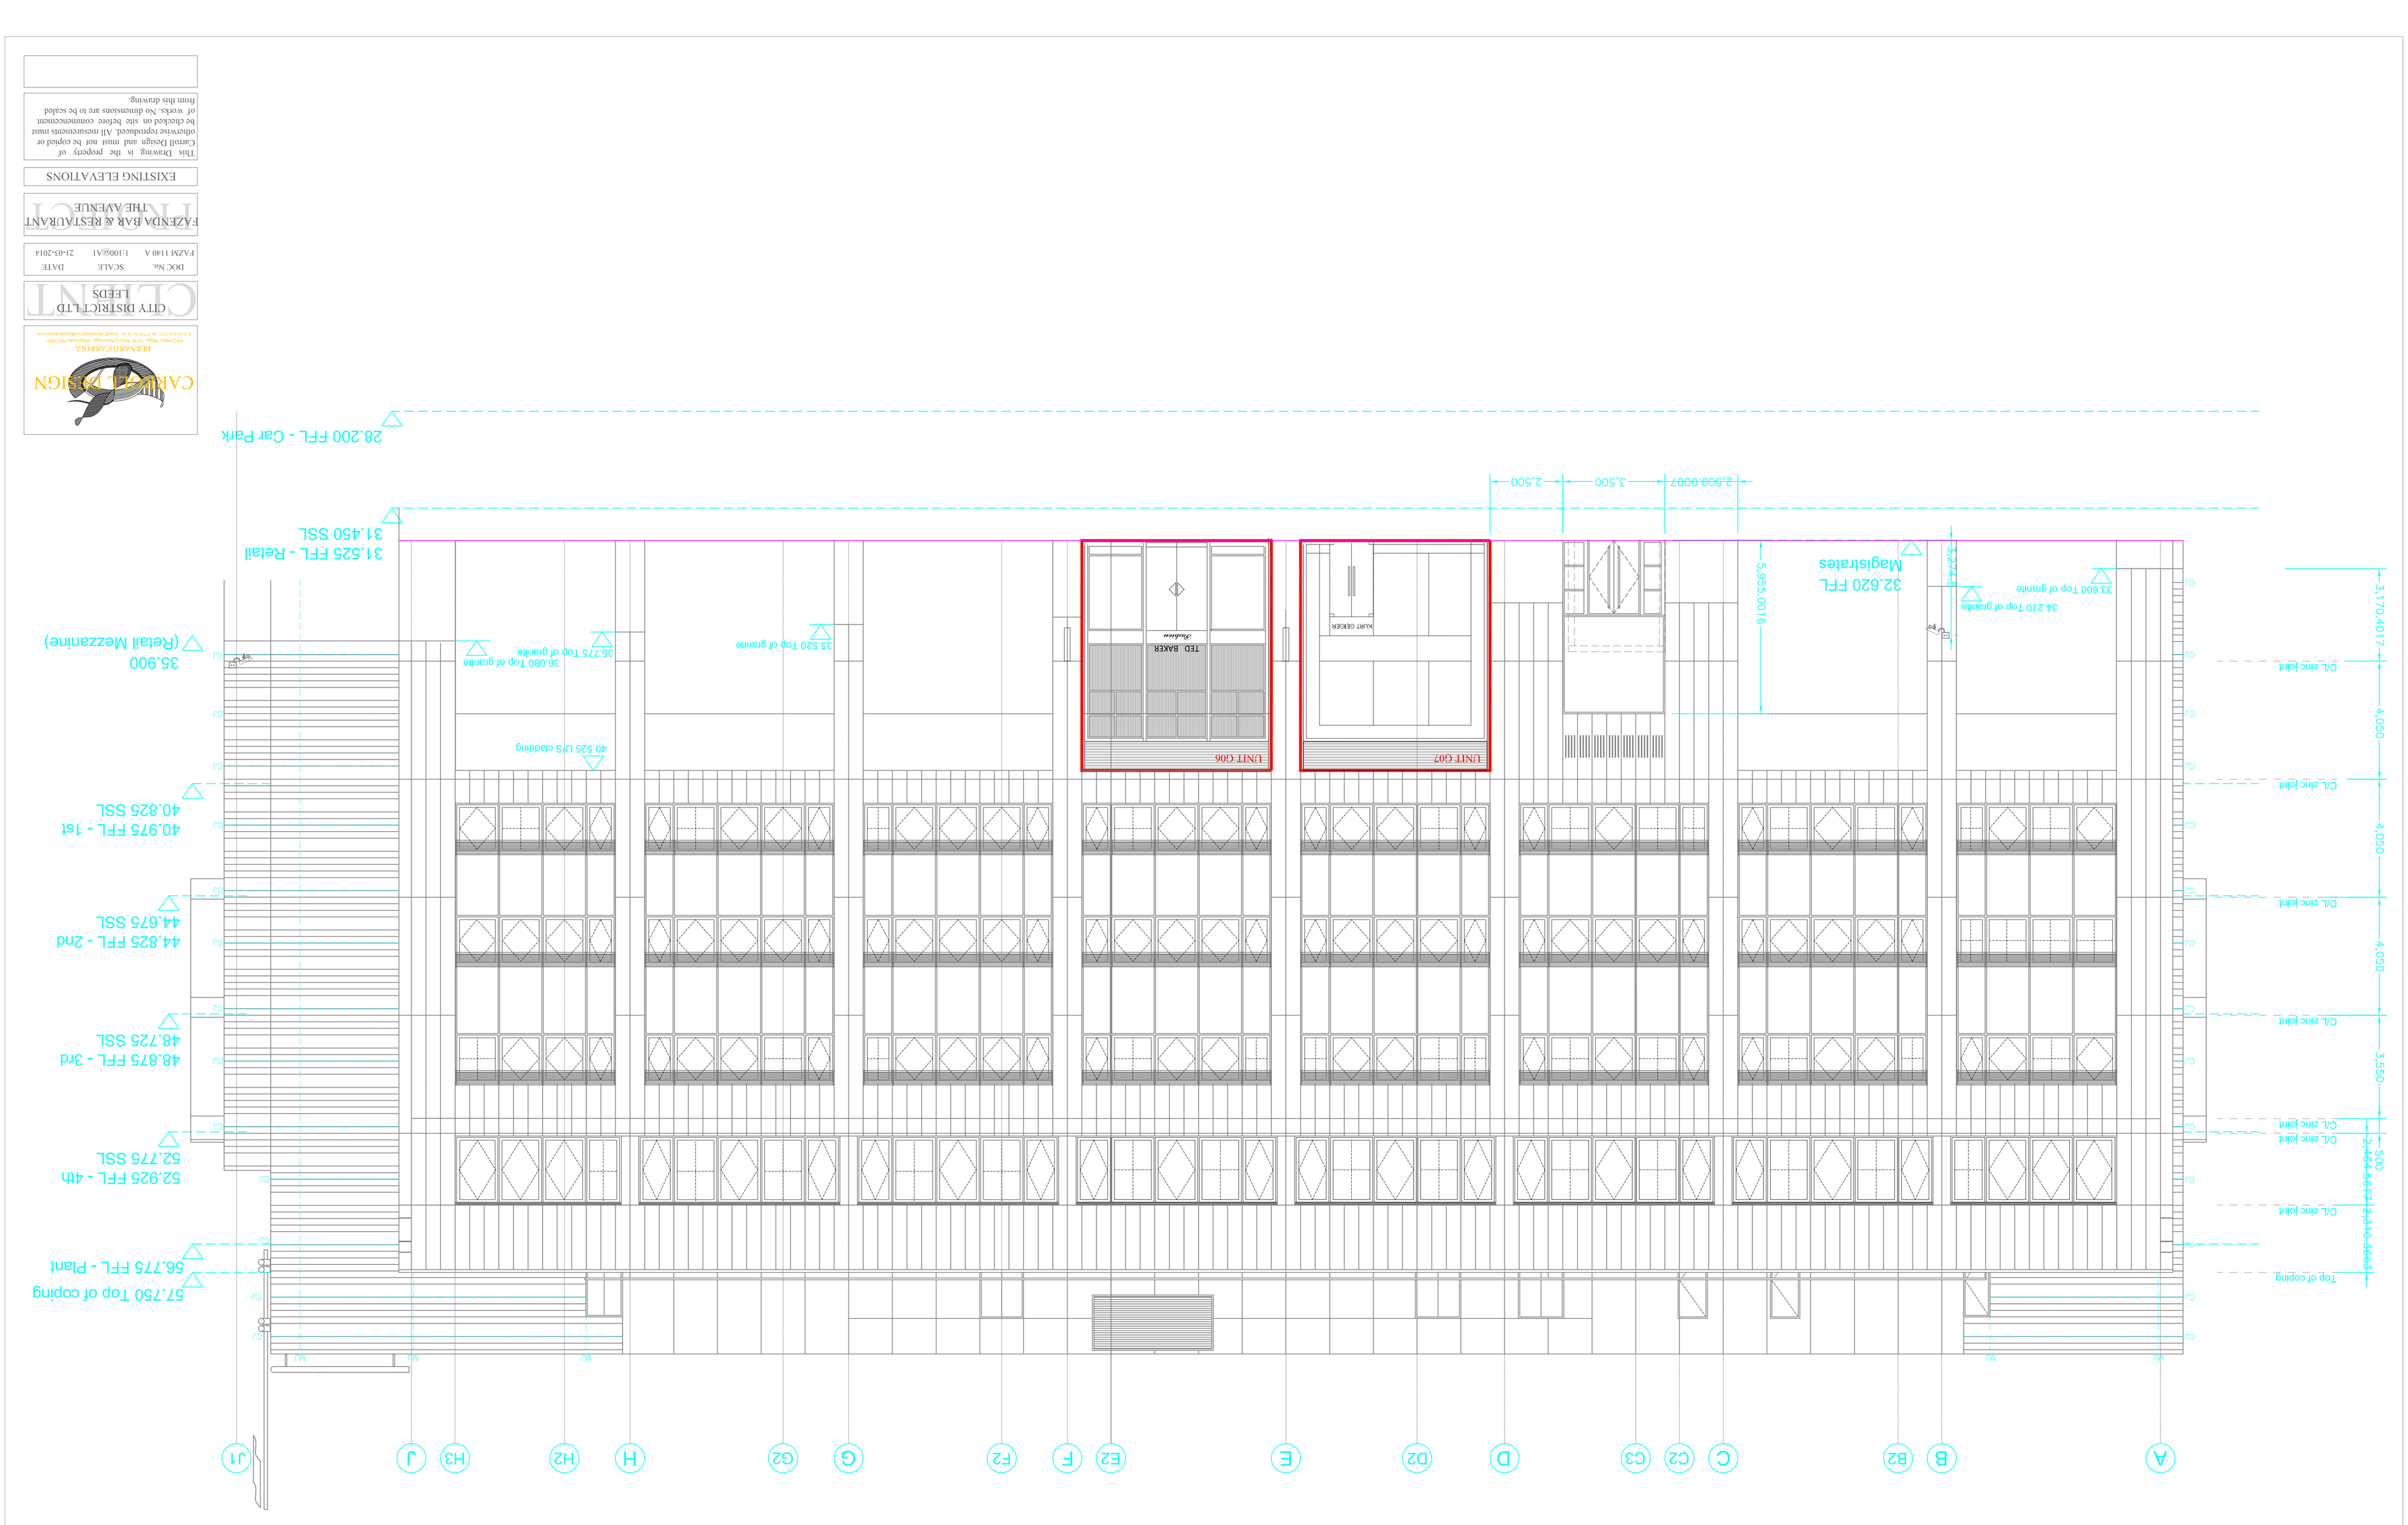


CARROLL DESIGN
BERNARD CARROLL
44 Cowper Walk | St. Mary's Passage, Tewkesbury, Gloucestershire GL20 5NX
P: 01242 621 777 M: 07739 313 741 Email: bernard@carrolldesign.com

CITY DISTRICT LTD
LEEDS

DOC No.	SCALE	DATE
FAZM 1140 A	1:100@A1	21-03-2014

FAZENDA BAR & RESTAURANT
THE AVENUE

EXISTING ELEVATIONS

This Drawing is the property of Carroll Design and must not be copied or otherwise reproduced. All measurements must be checked on site before commencement of works. No dimensions are to be scaled from this drawing.