EXISTING ELEVATIONS 1:200

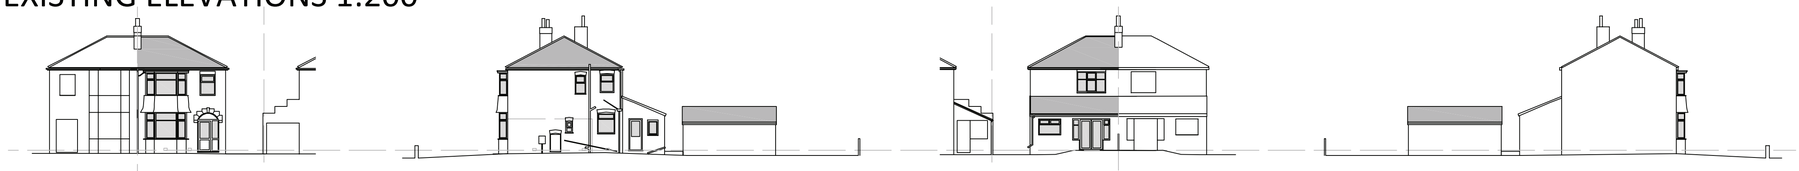

PROPOSED ELEVATIONS

WEST ELEVATION

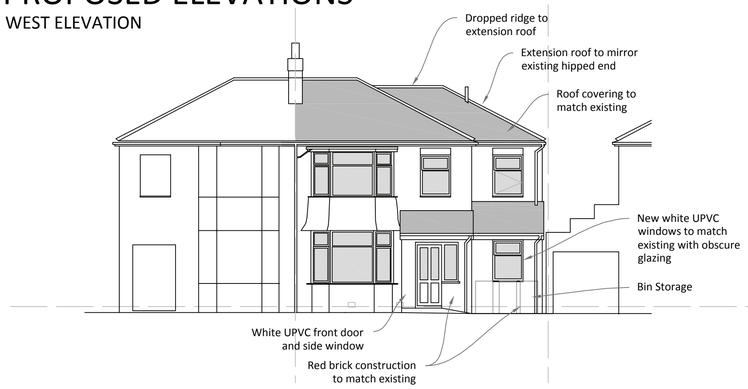

SOUTH ELEVATION

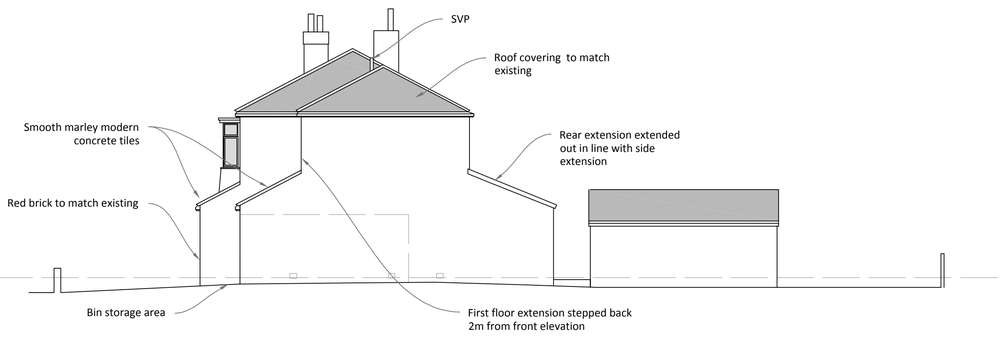

EAST ELEVATION



NORTH ELEVATION

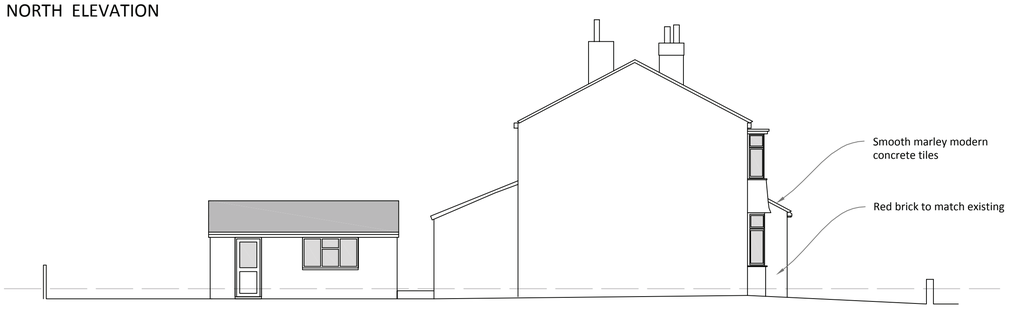

SITE PLAN 1:200

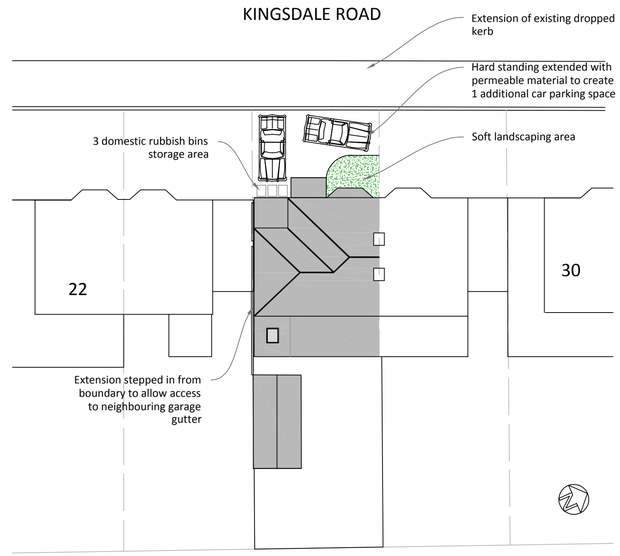

GARAGE REAR ELEVATION



EXISTING PLANS 1:200

GROUND FLOOR PLAN

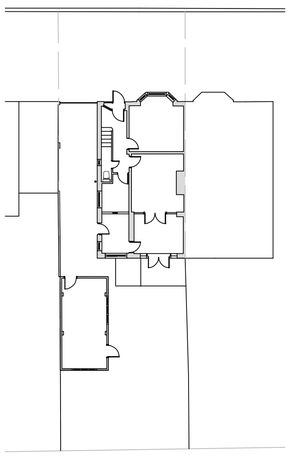

FIRST FLOOR PLAN

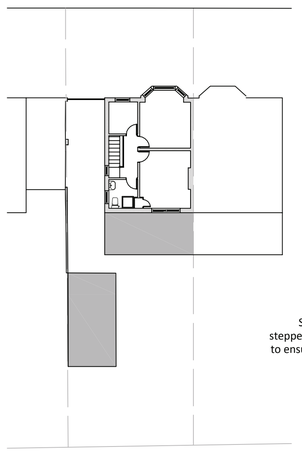

MATERIALS:

WINDOWS & DOORS	- White UPVC doubled glazed windows and doors to match existing
WALLS	- Red brick construction to match existing
ROOF	- Roof covering to match existing main roof - Smooth Marley Modern concrete tiles to porch and rear extension

PROPOSED PLANS

GROUND FLOOR PLAN

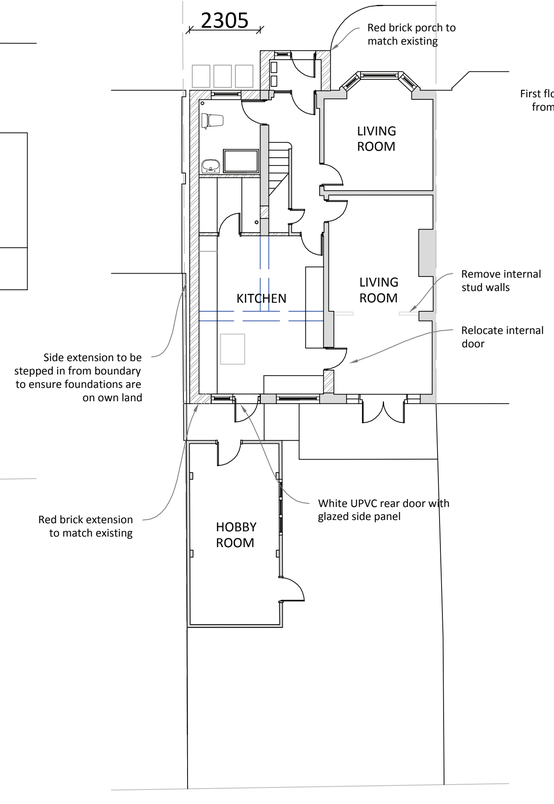

FIRST FLOOR PLAN

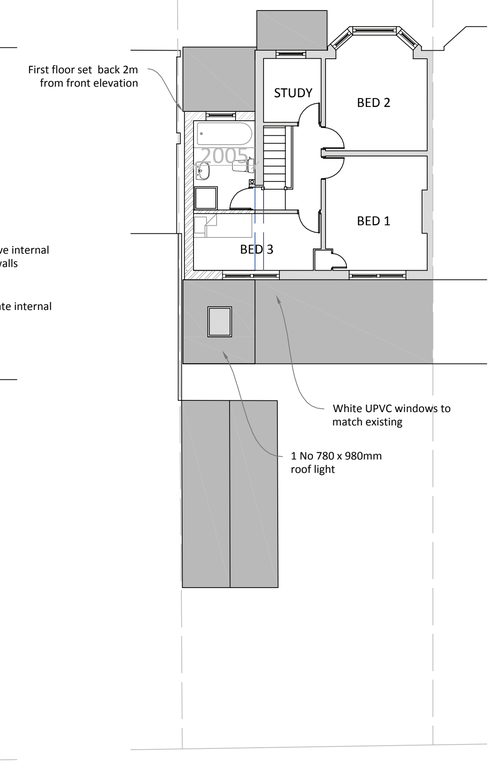

ROOF PLAN

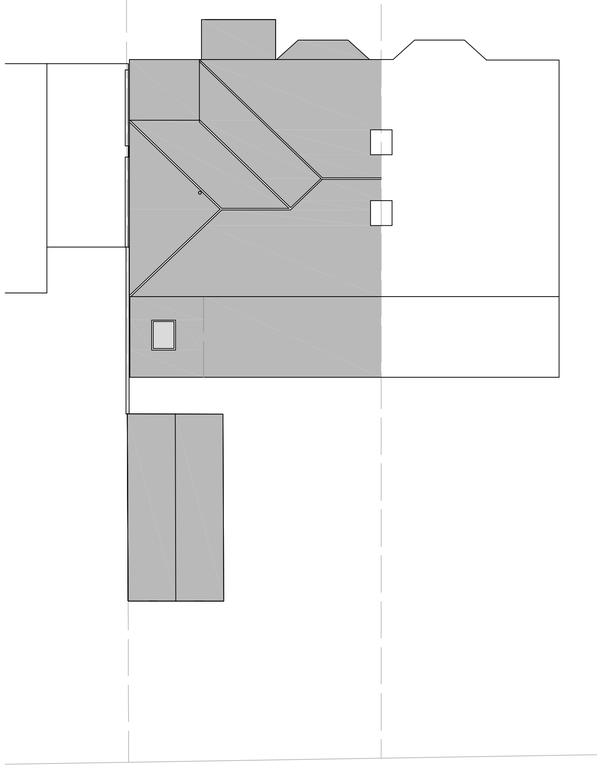

Planning Drawings

Two Storey & Part Single Storey Side Extension & Single Storey Rear Extension

26 Kingsdale Road
Manchester
M18 7WB

Scale - 1:100 @ A1
unless stated
Drawn By - EH
Date - 04.2014

Rev	Description	Date
A	Alterations following Pre app comments	14.04
B	Alterations for validation	08.05
C	Remove outbuilding extension	01.07

DRAWING REF: 26KD/PL/02/C

Plans & Design
Emma Hall MBEng BA hons
www.plansanddesign.co.uk
07912 845 210