1 Phase 2 - Existing Entrance Glazing
1 : 100



2 Phase 2 - Existing West Elevation
1 : 100

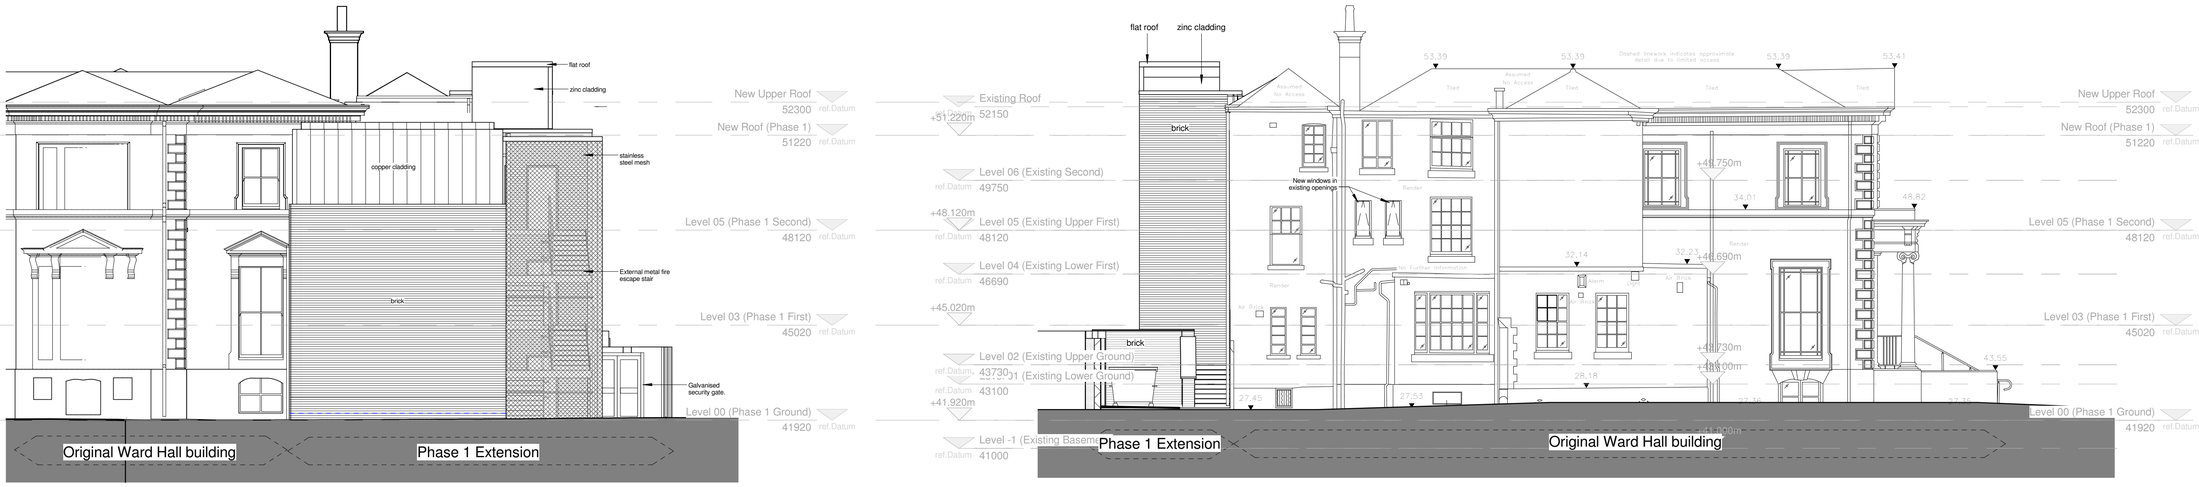

3 Phase 2 - Existing South Elevation (Extension)
1 : 100

4 Phase 2 - Existing North Elevation
1 : 100

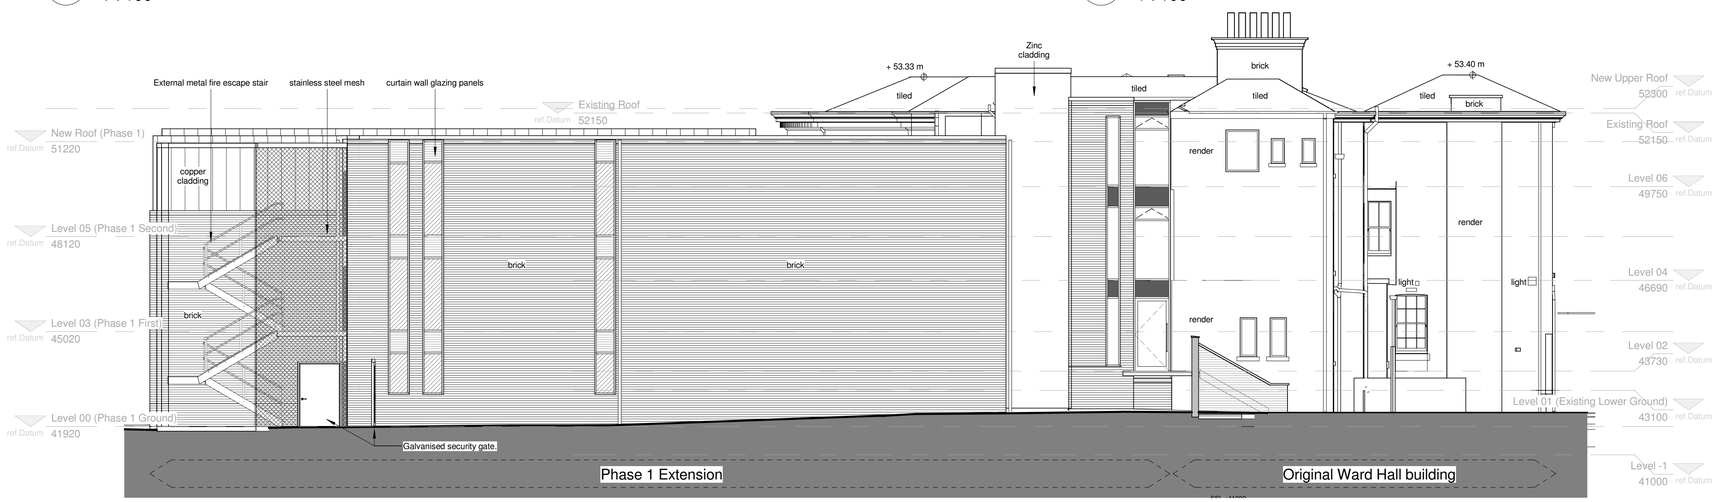

.5 Phase 2 - Existing East Elevation
1 : 100

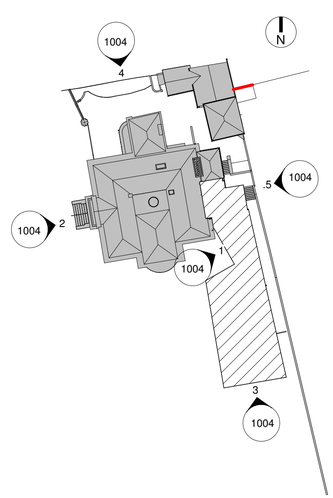

Copy (4) of Proposed Elevations - Key
1 : 500

NOTES

The Contractor is to check all dimensions and conditions on site before commencing. Do not scale from this drawing.

This drawing remains the copyright of POZZONI LLP.

Scale Bars — TO BE USED ONLY AS GUIDANCE

1:100	mm	1000	3000	5000	
1:200	mm	2000	4000	6000	
1:500	M	5	15	25	
1:1250	M	10	30	50	70

KEYPLAN

Rev	Description	By	Date
B	Issued for Planning	JP	19.05.14
A	Layout of windows to top floor updated following ventilation calculations.	ATW	11/10/13

Client: Xaverian College

Job: Ward Hall Extension

Drawing: Phase 2 - Existing Elevations

Dig No.: P3923 - 1004 — Rev: B

Date: 05/08/14 — Scale: As indicated @ A1

3D DoCheck: ATW — 2D DoCheck: JP — Approved: CSM

Project Status: Feasibility | Tender | Construction | Design | Contract | As Built

POZZONI

16 Bowling Green Lane
London
EC1R 0BD

2 Woodville Road
Altrincham
WA14 2FH

020 787 0079
architects@pozzoni.co.uk

0161 928 7848
www.pozzoni.co.uk

Drawings and models powered by POZZONI BIM using AutoDesk Revit® — Contact us for details

C:\Revit Local Files\P3599 - Ward Hall - Central_jpatel.rvt
19/05/2014 10:18:21