©This drawing is the property of Harrison Company Limited. Copyright is reserved by them and the drawing issued on condition that it is not copied either wholly or part without the consent in writing of Harrison Company Limited. Figured dimensions to take preference over those scaled. All dimensions to be checked on site before commencement of any work or shop drawings. This drawing is to be read in conjunction with the specification when existing.

revisions

rev	by	date	comment
A	tmw	09.07.14	shutter spec clarified. section detail added



Existing Rear Elevation
scale 1:50

existing polyester powder coated steel clad solid rear exit door and side panel

Nandos demise

0 1m 5m



Proposed Rear Elevation
scale 1:50

manual folding shutter door to be polyester powder coated to match rear exit door/side panel behind.
Supplier: Bolton Gate
Tel: 01204871001

Nandos demise

0 1m 5m

500mm 0 0.5m

Section A-A
Scale 1:20

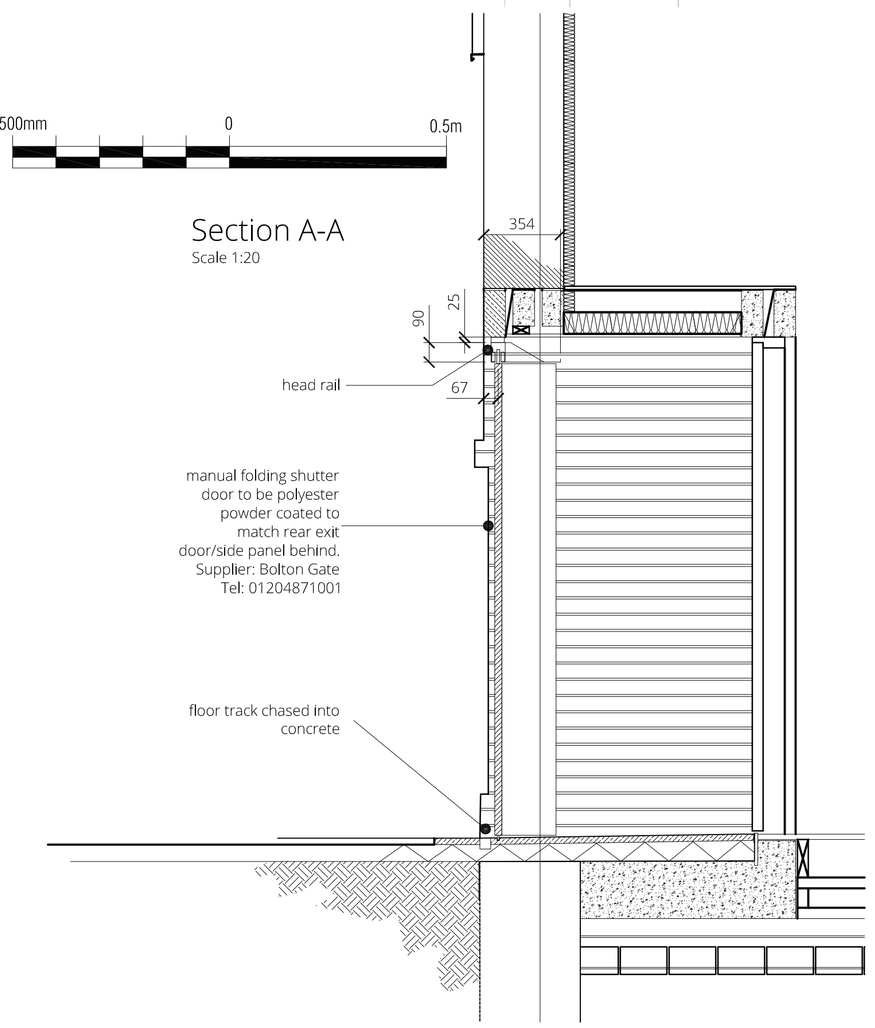

Proposed Plan
scale 1:50

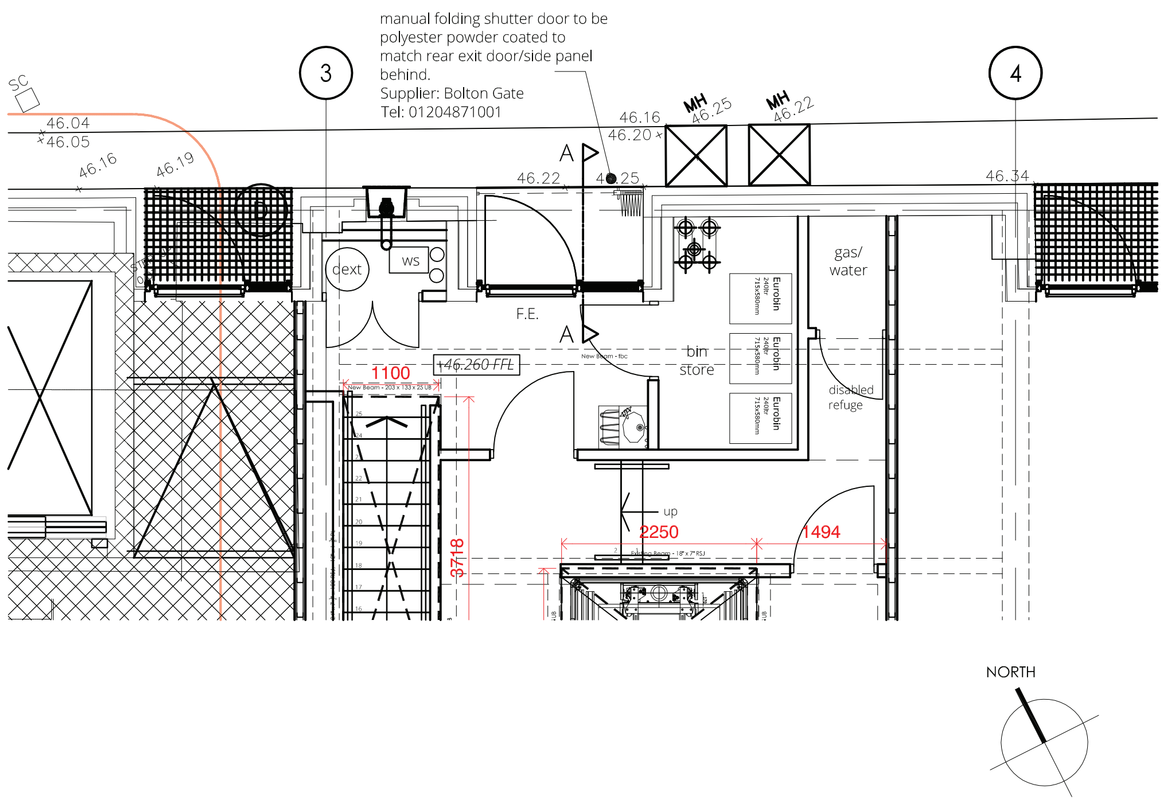

harrison
REALISING CREATIVE ENVIRONMENTS

LONDON: 39 Margaret Street, London W1G 0JQ
Call +44 (0)20 7493 6397

BIRMINGHAM: 15 Coleshill Street, Sutton Coldfield, Birmingham B72 1SD
Call +44 (0)121 321 3030

info@harrison.hn www.harrison.hn

client
Nando's

project
Unit 2
19/21 Piccadilly
Manchester

title
Existing & Proposed Rear Elevation

drawn	tmw	check	checked
scale @ A1	1:50	date	Nov 13

project/dwg no. 2719/33/A