A1

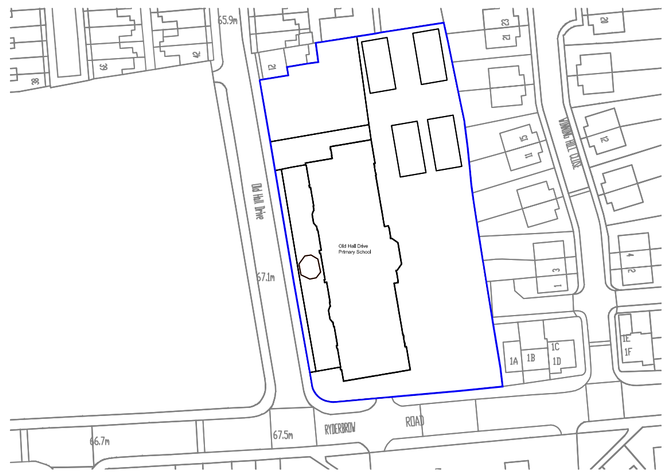

Existing Location and Site Plan

Scale: 1/1250

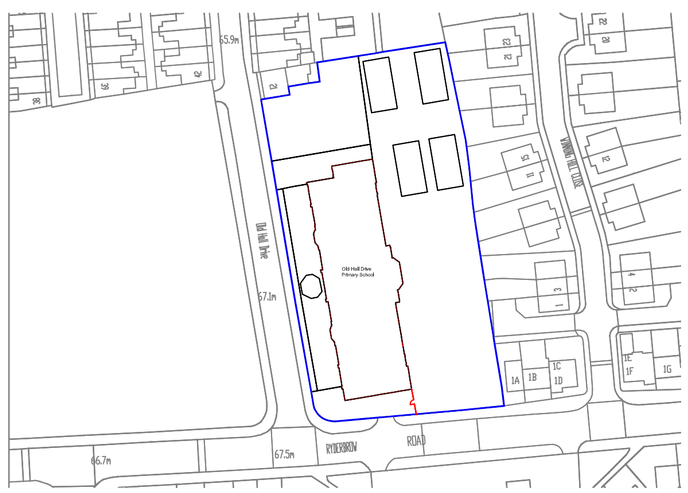

Proposed Location and Site Plan

Scale: 1/1250

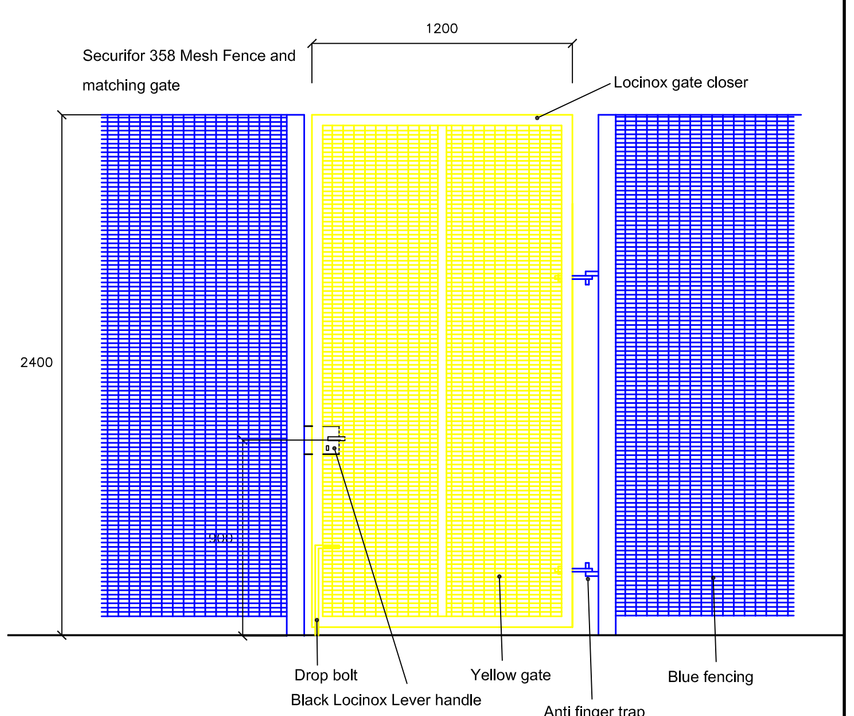

Typical Weld Mesh fencing and gate arrangement

Scale: 1/20

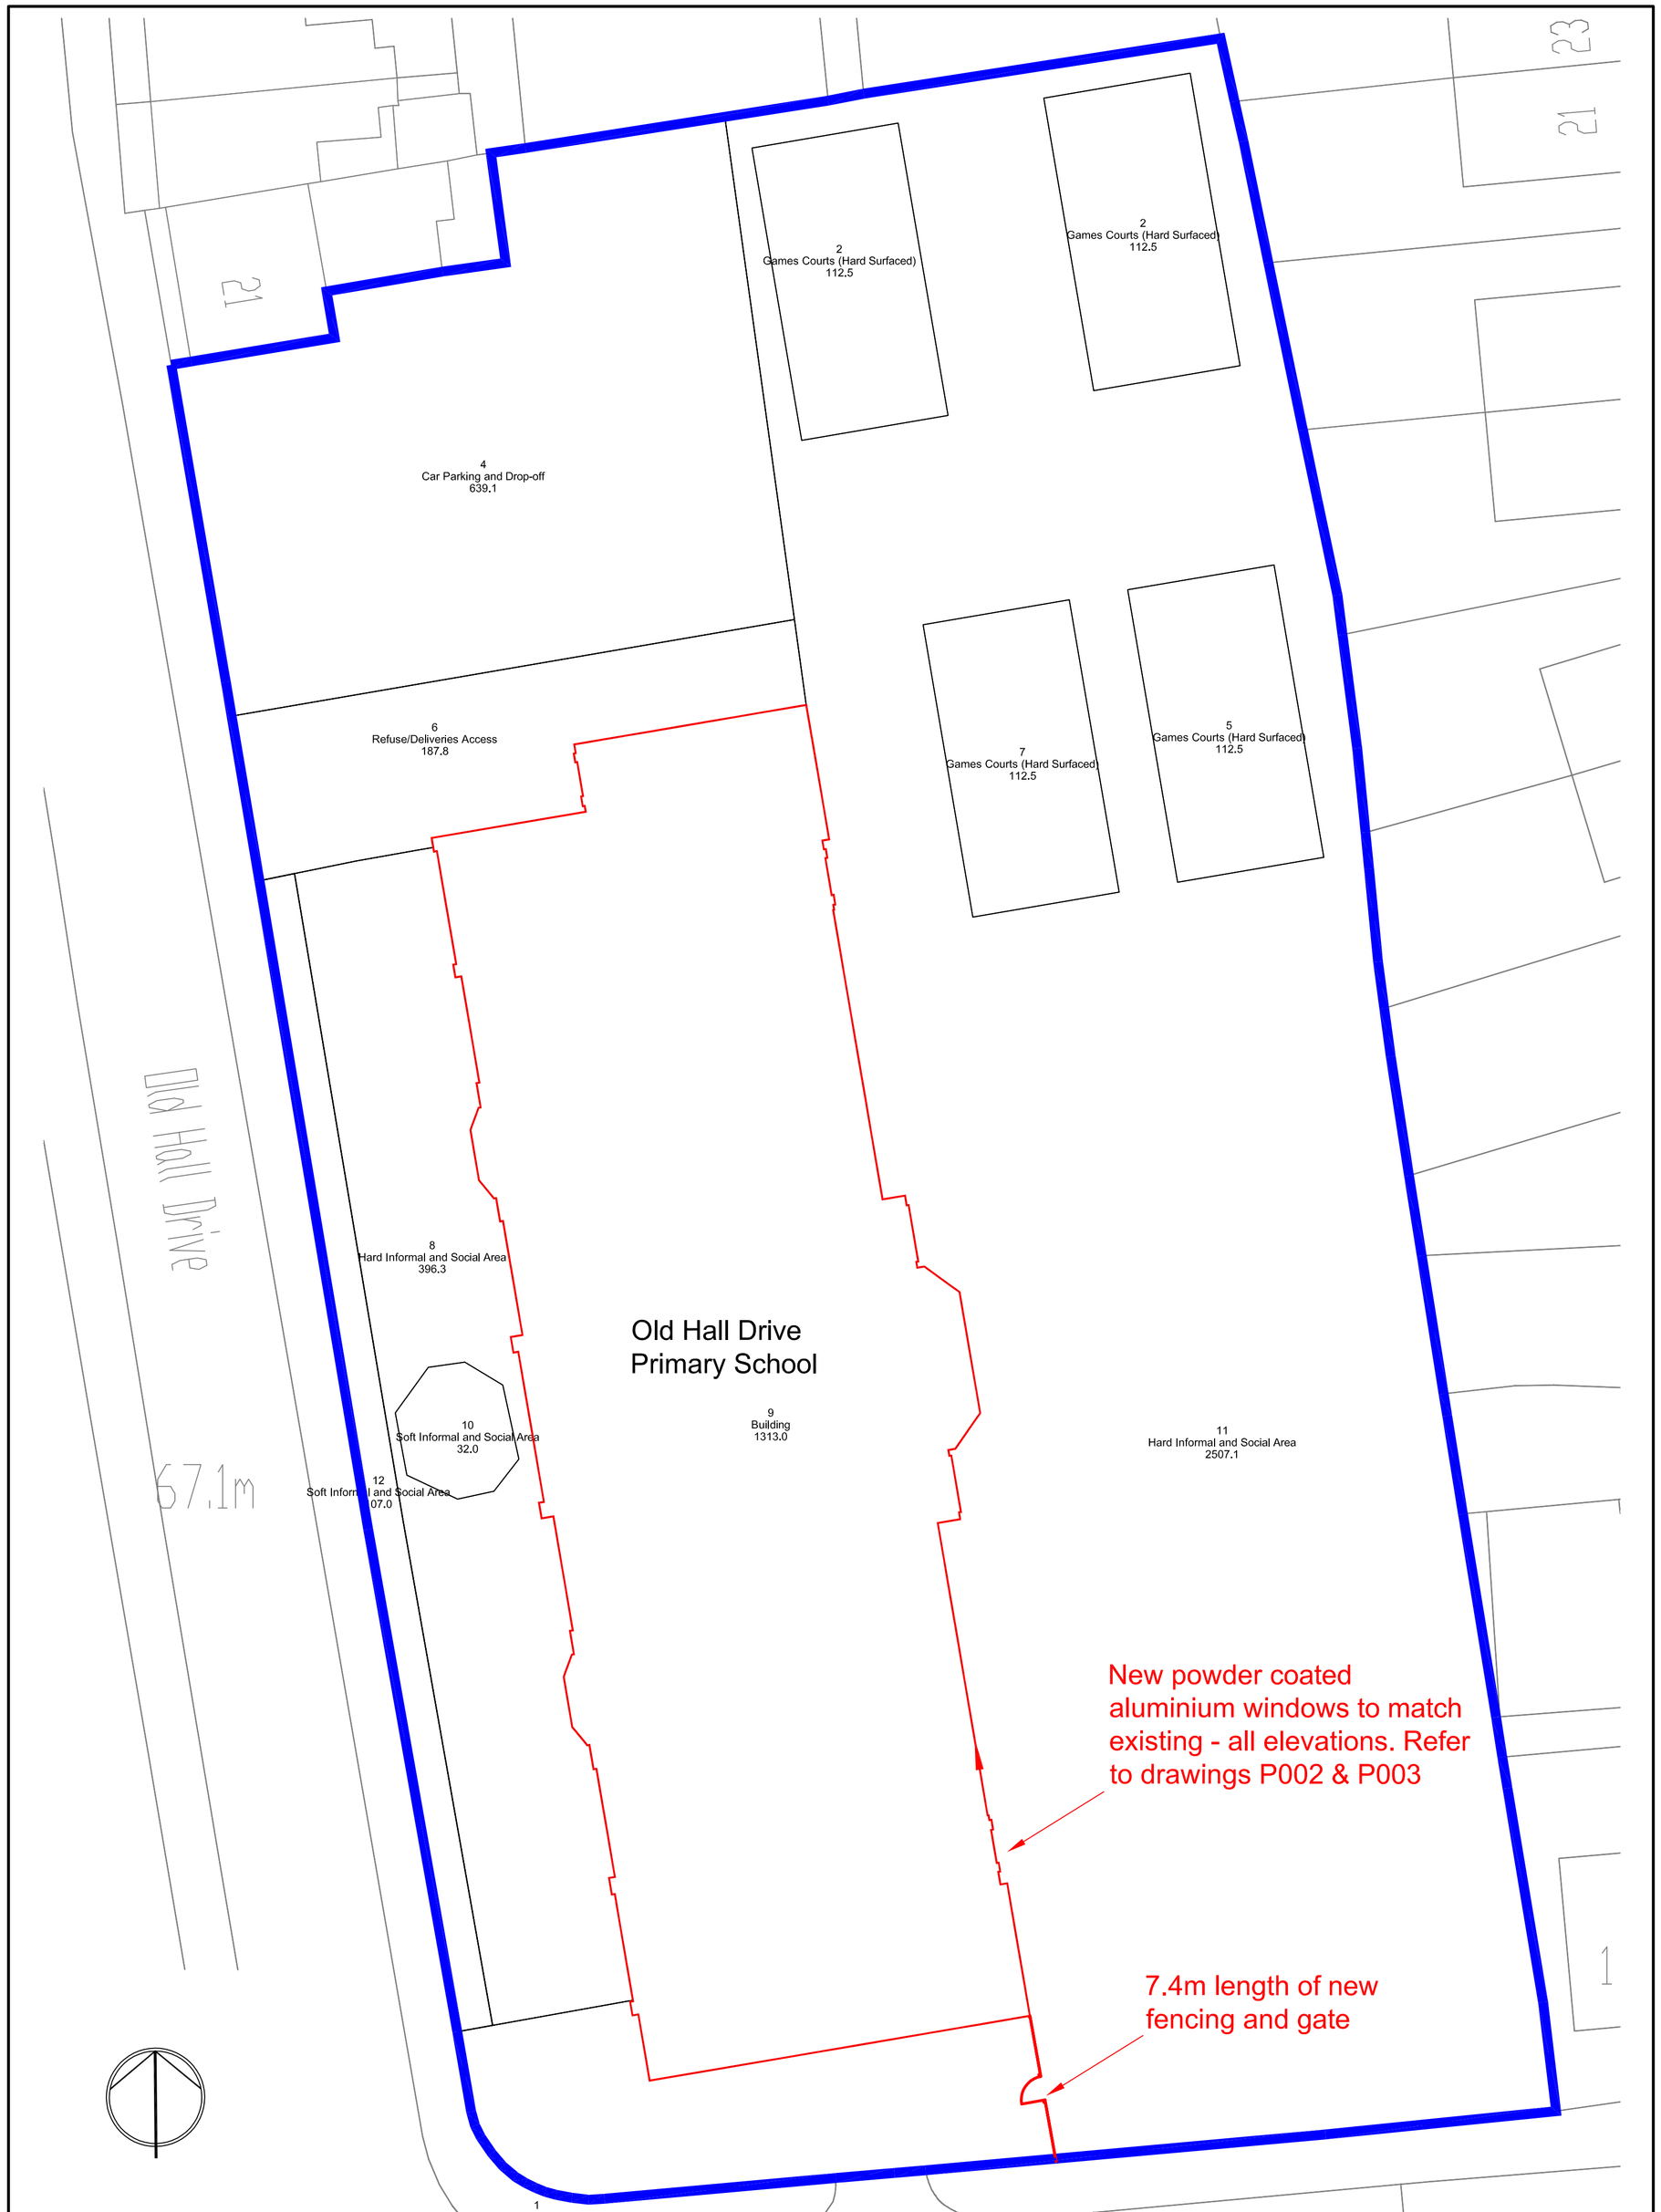

Proposed Site Plan

Scale: 1/200

Legend:

NOTES

GENERALLY
All dimensions must be checked by measurement on site by the Contractor(s). Any discrepancies identified must be immediately notified to the Contract Administrator prior to the commencement of any manufacture, fabrication or site works.

Do not scale from this drawing.

All works shall be in accordance with:
Design for Access 2 - Manchester City Council's Accessibility Guidance Document and all subsequent amendments or revisions thereto wherever reasonably practicable to do so.

The Building Regulations Approved Documents prevailing at the time of the drawing issue date, particularly (but not limited to):
A - Structure
B - Fire Safety
F - Ventilation
L2b- Conservation of Fuel and Power in Existing Buildings other than Dwellings
M - Access to and use of buildings

and
the Local Authority Building Control Officer's requirements.

ALL ELECTRICAL WORKS BY QUALIFIED ELECTRICAL PERSONS.

Rev	Description	By	Date

Capital Programme Division
Corporate Technical Services
4th floor , Heron House
47 Lloyd St, Manchester
M2 5LE
Tel: 0161 219 6500
FAX: 0161 219 6501

JOB TITLE	DRAWING TITLE
Old Hall Drive Primary School New Windows and Roof Repairs	Location and Site Plan New Windows and Fencing
JOB NO.	DRAWING NO.
ED42261	P001

DATE	SCALE	DRAWN	REVISION
May 2014	Noted @ A1	CS	-

MANCHESTER CITY COUNCIL