



REAR ELEVATION



FRONT ELEVATION

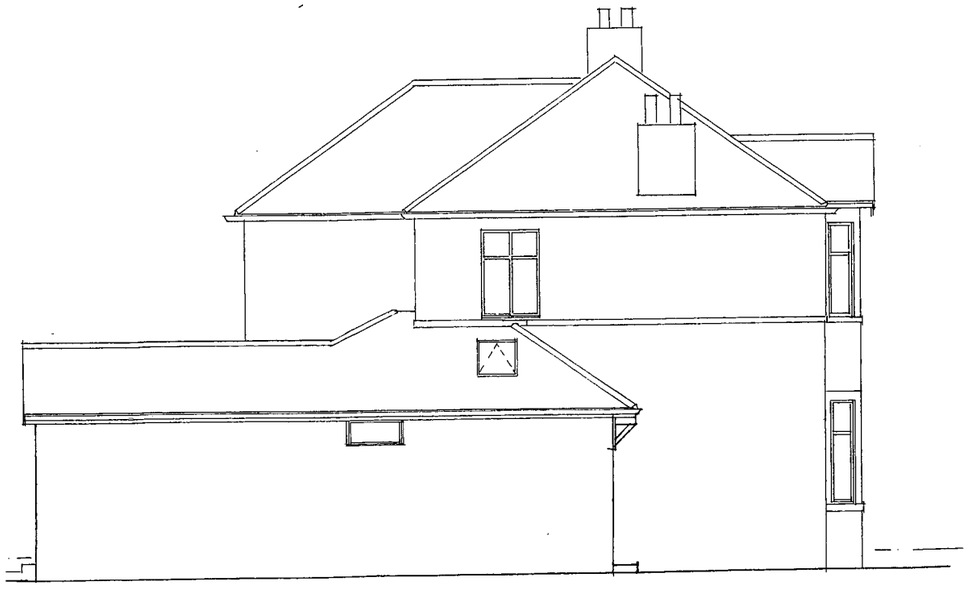

SIDE ELEVATION (north)

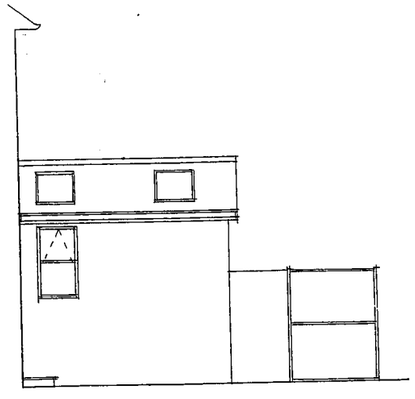

SIDE ELEVATION (south)

PROPOSED ELEVATIONS

52 DIDSBURY PARK
DIDSBURY MANCHESTER M20 5LJ

Drawing no.5 scale 1:100 @ A3

BAILEY AND COMPANY
architecture

21a Spath Road
Manchester M20 2QT
tel. 0161 4454506
jt@thompsonarchitects.co.uk