

Proposed Shop Front Signage

Scale 1:50

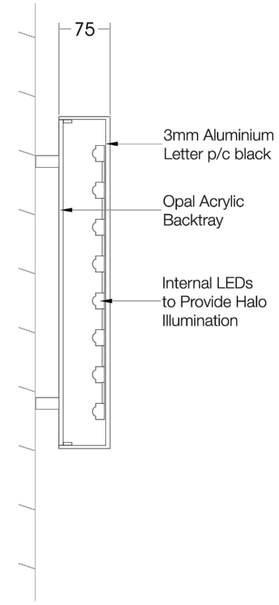

Lettering Section

Scale NTS

CONTRACTORS MUST VERIFY ALL DIMENSIONS ON SITE BEFORE ANY WORKS ARE COMMENCED. THIS DRAWING REMAINS THE PROPERTY OF RDS. AND MAY NOT BE REPRODUCED IN ANY WAY WITHOUT PRIOR CONSENT.

TO BE READ IN CONJUNCTION WITH THE THREE MOBILE STANDARD DESIGN MANUAL

ALL WORKS TO BE CARRIED OUT IN ACCORDANCE WITH THE THREE MOBILE STANDARD DESIGN MANUAL AND TO COMPLY WITH THE TENANTS FIT OUT HANDBOOK FOLLOWING LANDLORDS APPROVAL.

Signage Proposals:

Fasica signs 1a & b:

Size 1079 x 285mm

2no set of built-up aluminium letters powder coated in black.

Letters are halo illuminated via LEDs (please refer to section detail)

Letters mounted to timber in indicated locations.

Hanging Sign:

Fixing plate must be 320mm to fit within stone work area.

Timber hanging panel complete with 42mm architrave trim all round.

Details to be 3mm balck acrylic bonded to each side.

Sign is suspended from an extended box section bracket.

Bracket to be powder coated in white.

Sign is externally illuminated via LED canopy lights.



Proposed Visual Example



Existing Photo

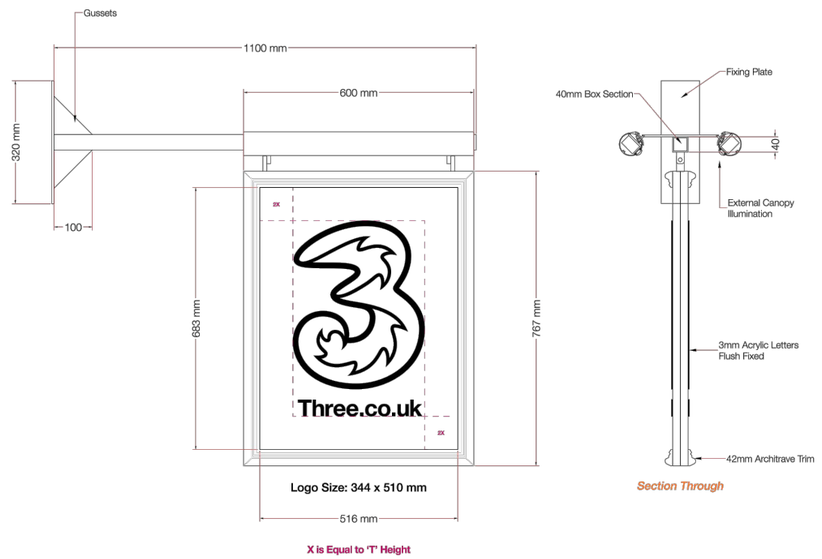

Hanging Sign

Scale NTS

DRAWING TITLE
SIGNAGE TYPE 3

DRAWING NUMBER			REVISION
3M-MANCHESTER ST ANNS-PLANNIG			-
SCALE	DATE	DRAWN	CHECKED
A3-AS_SHOWN	18.06.14	RDS	-

PROJECT
24 ST ANN'S SQUARE
MANCHESTER
M2 7JB

STATUS
L3B PLANNING

Hutchinson 3G UK Ltd
Star House
20 Grenfell Road
Maidenhead Berks
SL6 1EH
Three.co.uk

The Mill Store
Foundry Lane
Earls Colne
Essex
CO6 2SB
Tel:01787 224878
Retail Design Solutions (Consultancy) Ltd