FOR PLANNING PURPOSED ONLY. USE FIGURED DIMENSIONS ONLY. SUBJECT TO SITE SURVEY AND ALL NECESSARY CONSENTS. ALL DIMENSIONS TO BE CHECKED BY USER AND ANY DISCREPANCIES, ERRORS OR OMMISSIONS TO BE REPORTED TO THE ARCHITECT BEFORE THE WORK COMMENCES. THIS DRAWING IS TO BE READ WITH ALL OTHER RELEVANT MATERIALS

Revision	Notes	Date	Drawn
A			

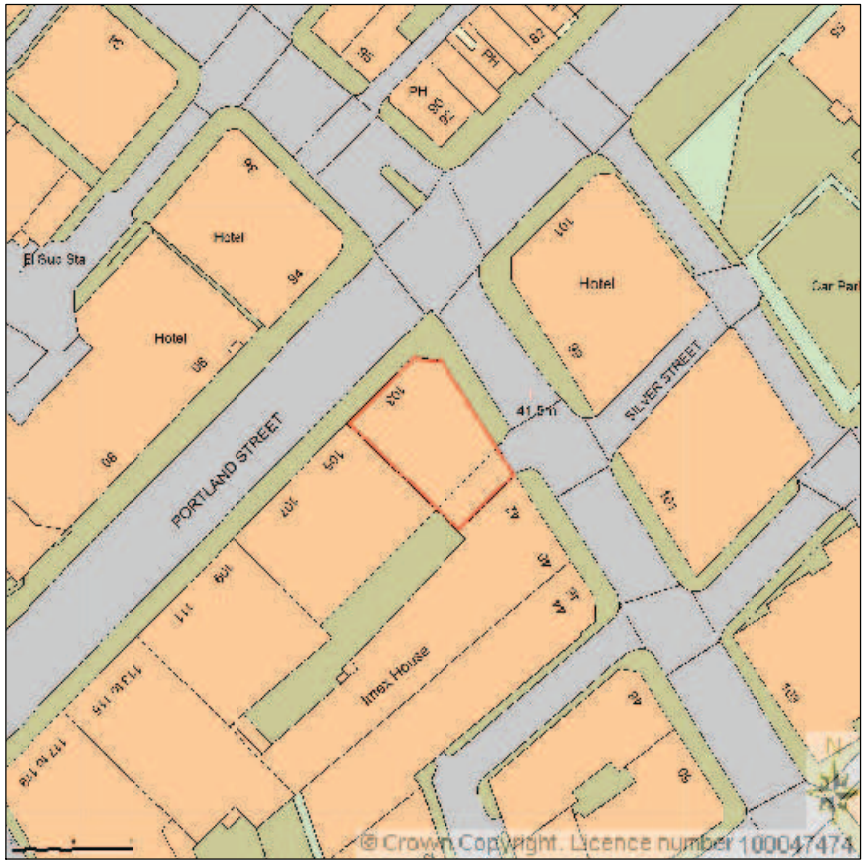

FUZED
ARCHITECTURE AND DESIGN
Fuzed A+D Ltd, 74A Water Street, Radcliffe, Manchester, M26 4DF • Tel/Fax: 0161 724 8006 • Email: fuzed@talktalk.net

Scale 1:1250

0 10m 20m 30m 40m 50m 100m 150m

Project: Basement @ No. 103 Portland Street, Manchester

Client: Mr D Chen

Content: Location Plan

Scale	Drawn	Checked	Date	Contract No.	Dwg No.	Rev	Paper size
1:1250	ZB	-	Jan '14	1129	1.01	-	A4