
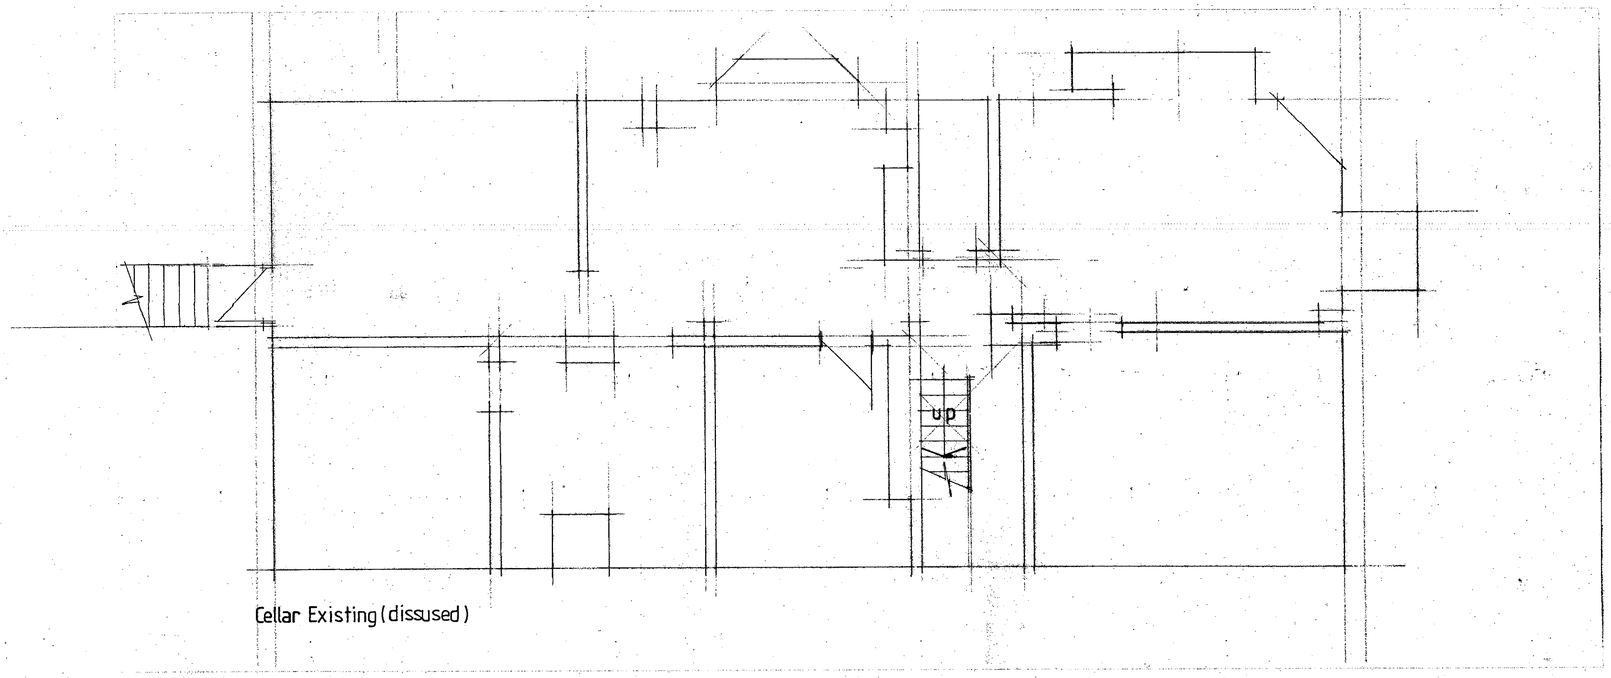


Cellar Existing (dissused)

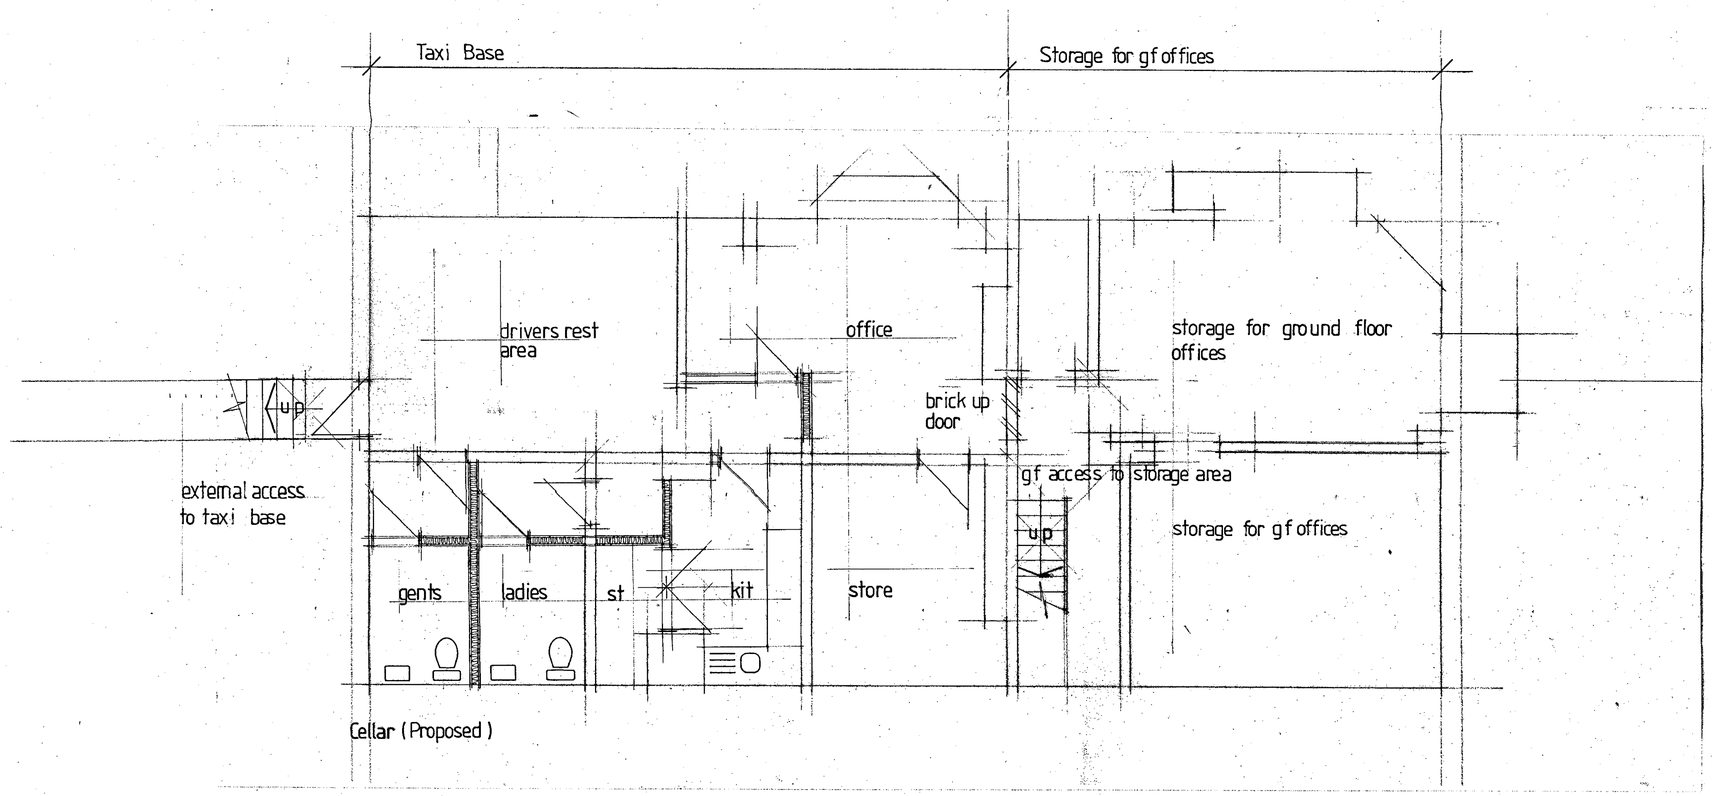

Cellar (Proposed)

PLANNING AND BUILDING CONTROL
14 JAN 2014

No:	Revision:	Date:	Initial:

ALPHA DESIGN
11 GILDA CRESCENT ROAD ECCLES M30 9AG
TELEPHONE 061 707 5533

Project: 47 Sedgebourgh Road Whalley Range Mcr

Title: Basement Layout Extg and Proposed

Scale: 50 Date: Sept 13 Initial: GR

Drg. No: