


Existing Side NE Elevation

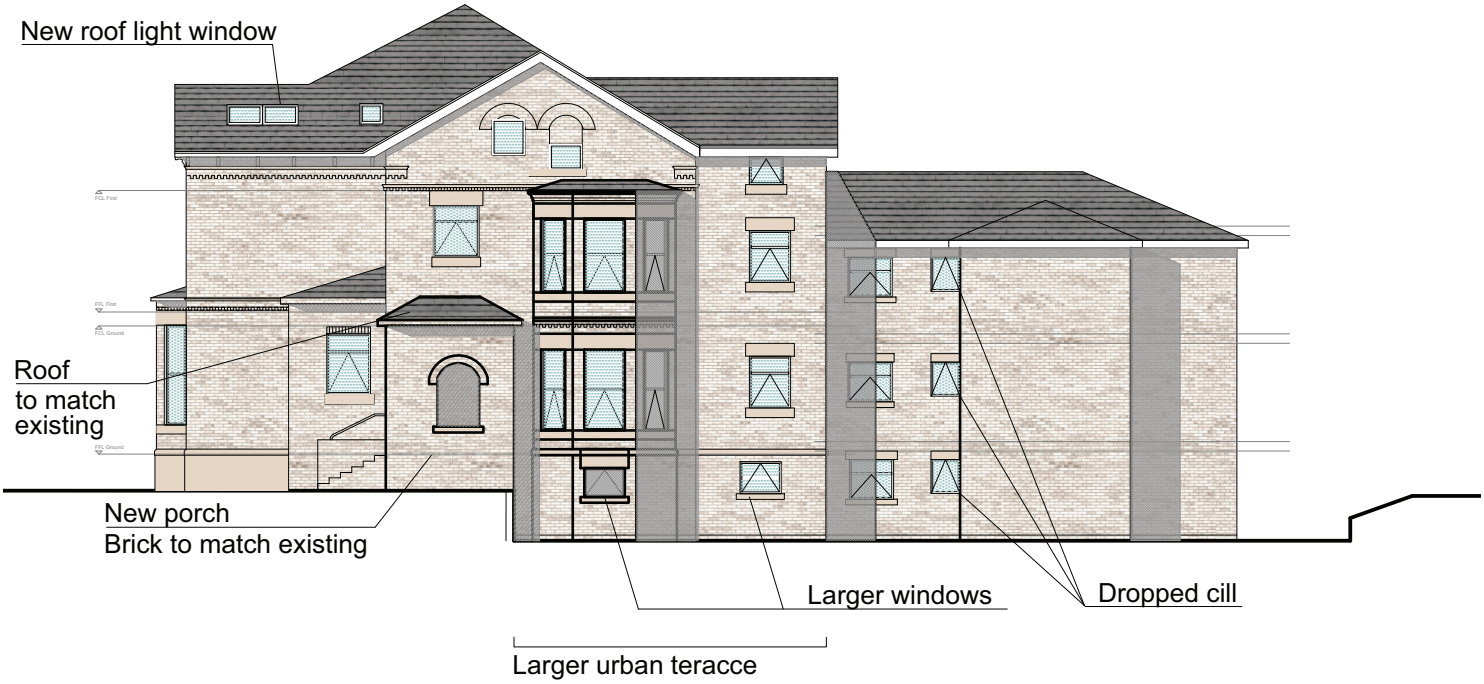

Proposed Side NE Elevation

Revision	Description	Date	Drawn	Checked
D	Window to NE elevation omitted.	12/9/14	LR	
C	windows to flat 20 and 22 omitted, in line with planning requirements	13.08..2014	LR	LR
B	Amendments	12.02.2014	MH	LR
A	Elevation changes	03.12.2013	MH	LR

0 2 4 8 12 16metres

© Raynes Architecture Copyright 2012: All rights reserved. This drawing must not be reproduced without permission. Do not scale from this drawing. All dimension are in millimeters unless otherwise stated. Any discrepancies should be reported to the Architect.

RAYNES ARCHITECTURE

www.raynesarchitecture.co.uk 13 Chequers Road Chorlton M21 9DX t: 07989 744 336 e:lisa@raynesarchitecture.co.uk

Client:	Anglo Homes
Project:	24/26 Whalley Road, M16 8AB
Drawing:	Side NE Elevations

Scale (A2)	Scale (A4)	Date:	Drawn:		Drawing No.	Revision
1:100	1:200	Feb 14	MH	RA J208	A.302	D